


# 32 MALVERN ROAD

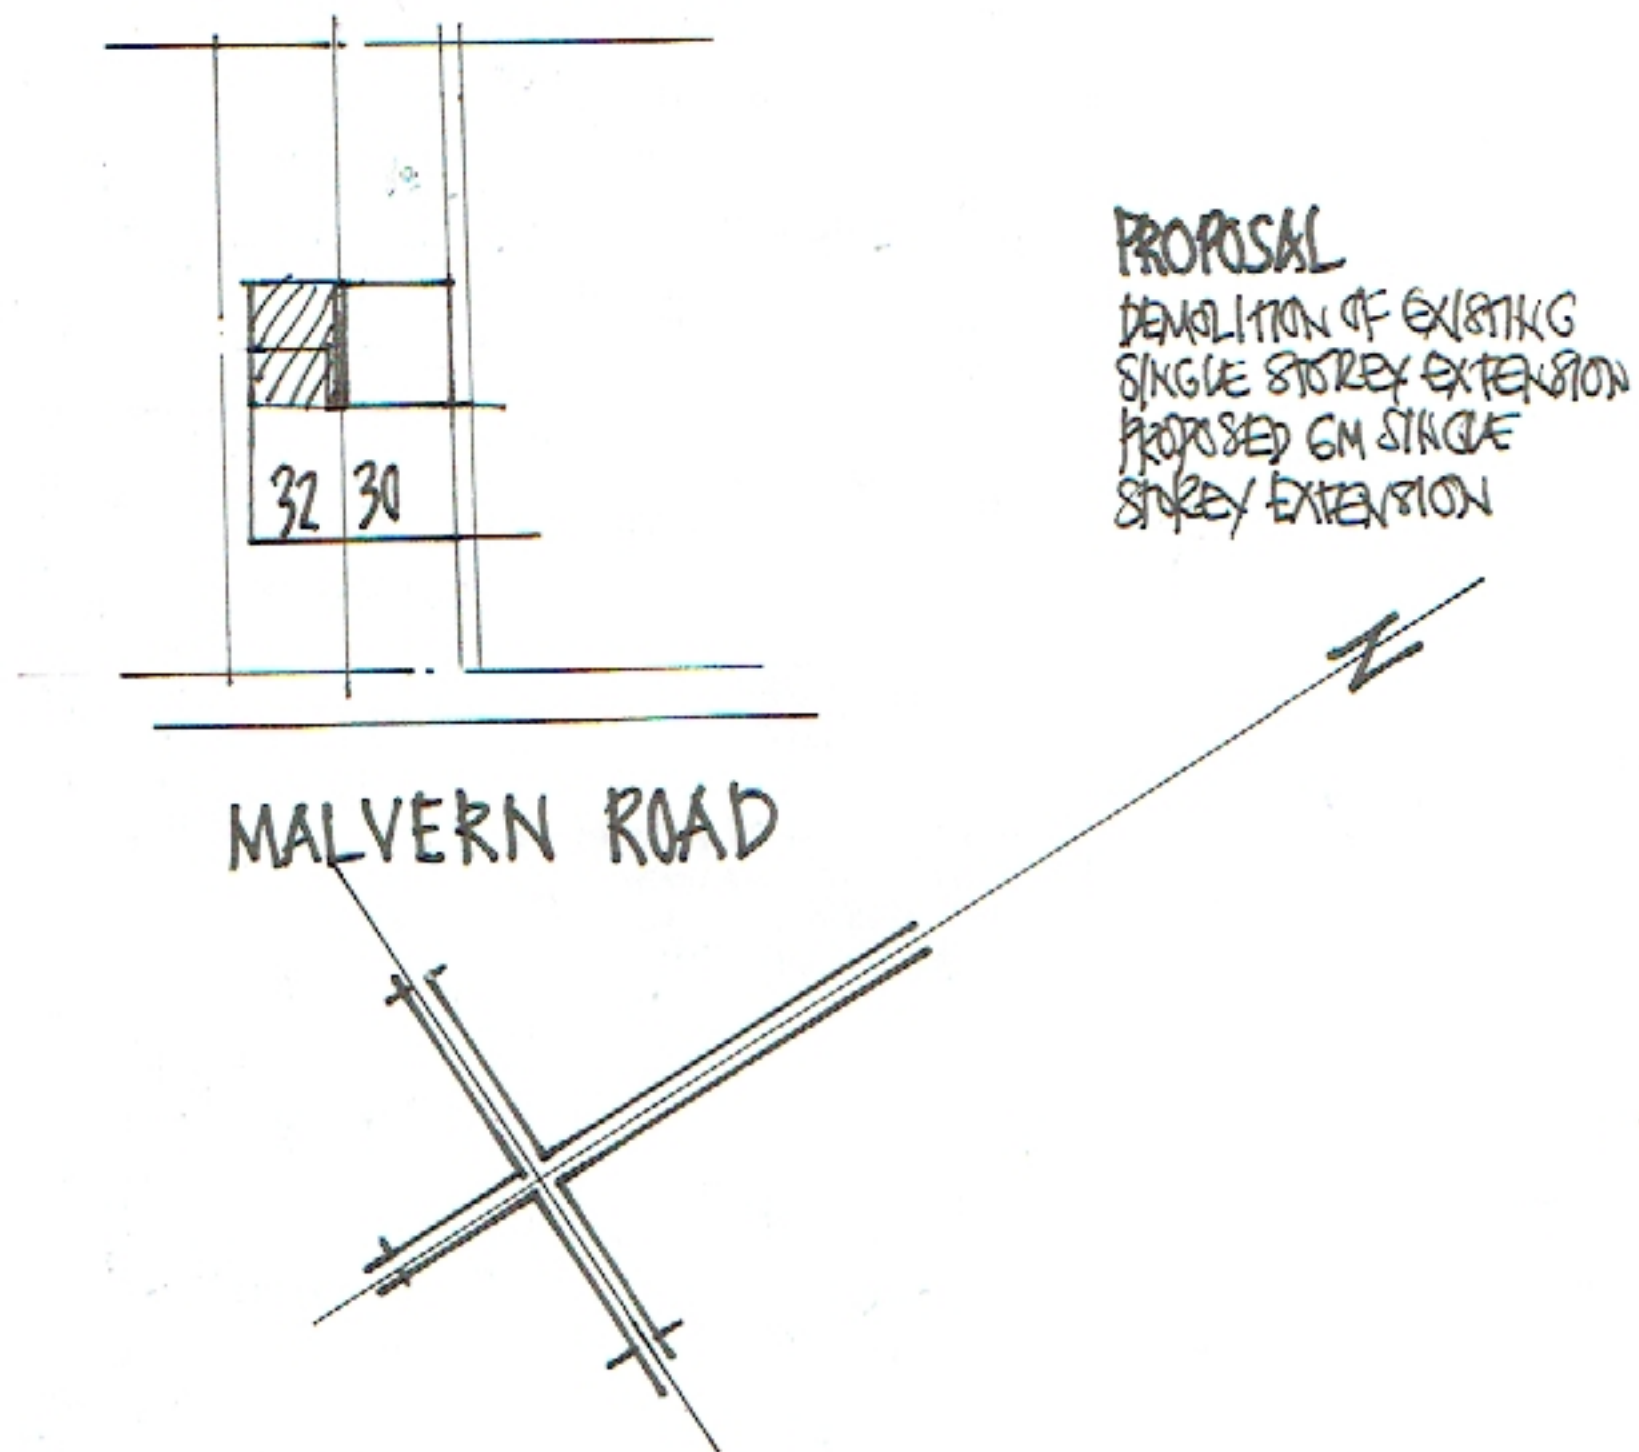

BLOCK PLAN

SCALE 1:500 ON A4