


|                              |         |
|------------------------------|---------|
| KIRKLEES REFUSE VEHICLE 2018 |         |
| OVERALL LENGTH               | 11.850m |
| OVERALL WIDTH                | 2.500m  |
| OVERALL BODY HEIGHT          | 3.749m  |
| MIN BODY GROUND CLEARANCE    | 0.302m  |
| TRACK WIDTH                  | 2.490m  |
| LOCK TO LOCK TIME            | 6.00s   |
| WALL TO WALL TURNING RADIUS  | 11.000m |

#### NOTES

1. THIS DRAWING SHOWS THE PRELIMINARY LAYOUT ONLY (NOT TO BE USED FOR CONSTRUCTION) AND IS SUBJECT TO DETAILED DESIGN, FULL CDM COMPLIANCE, STATUTORY UNDERTAKERS SEARCH/DIVERSION REQUIREMENTS, HIGHWAY DRAINAGE PROVISION, LAND OWNERSHIP AND LOCAL AUTHORITY APPROVAL.

2. ORDNANCE SURVEY (C) CROWN COPYRIGHT 2019. ALL RIGHTS RESERVED. LICENCE NUMBER 1000224323

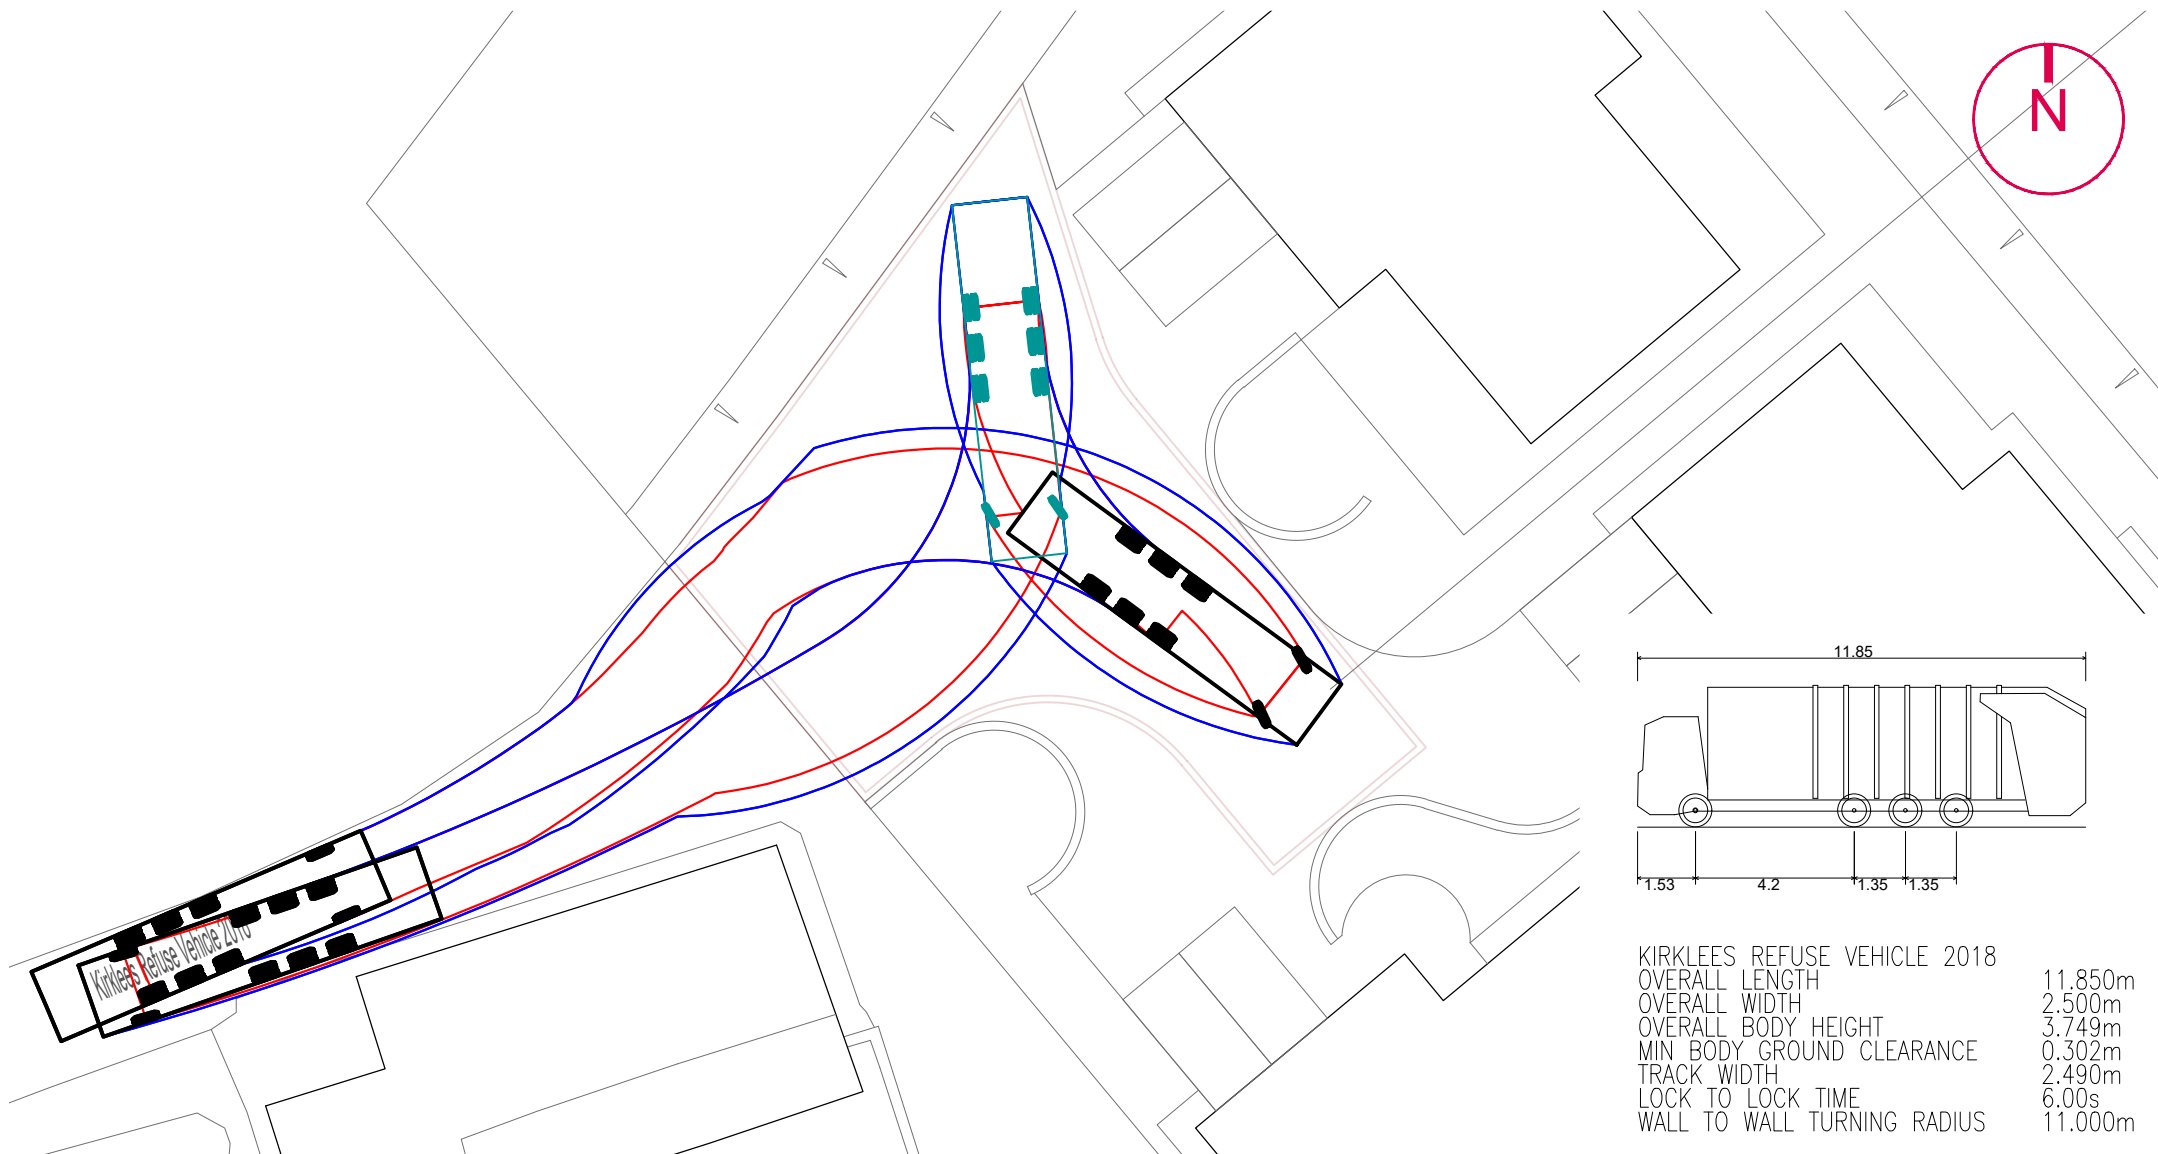

**VIASOLUTIONS**

THE OLD COACH HOUSE, 1 CAMPBELL STREET PUDSEY LS28 6DP  
tel: 0113 3453957 email: highwaymen@viasolutions.co.uk

PROPOSED RESIDENTIAL DEVELOPMENT SCALE: 1:250 @A4

BROWNHILL FARM

DATE: MAY 2022

SWEPT PATH ANALYSIS

DRAWING NUMBER 2204301 REV. A