




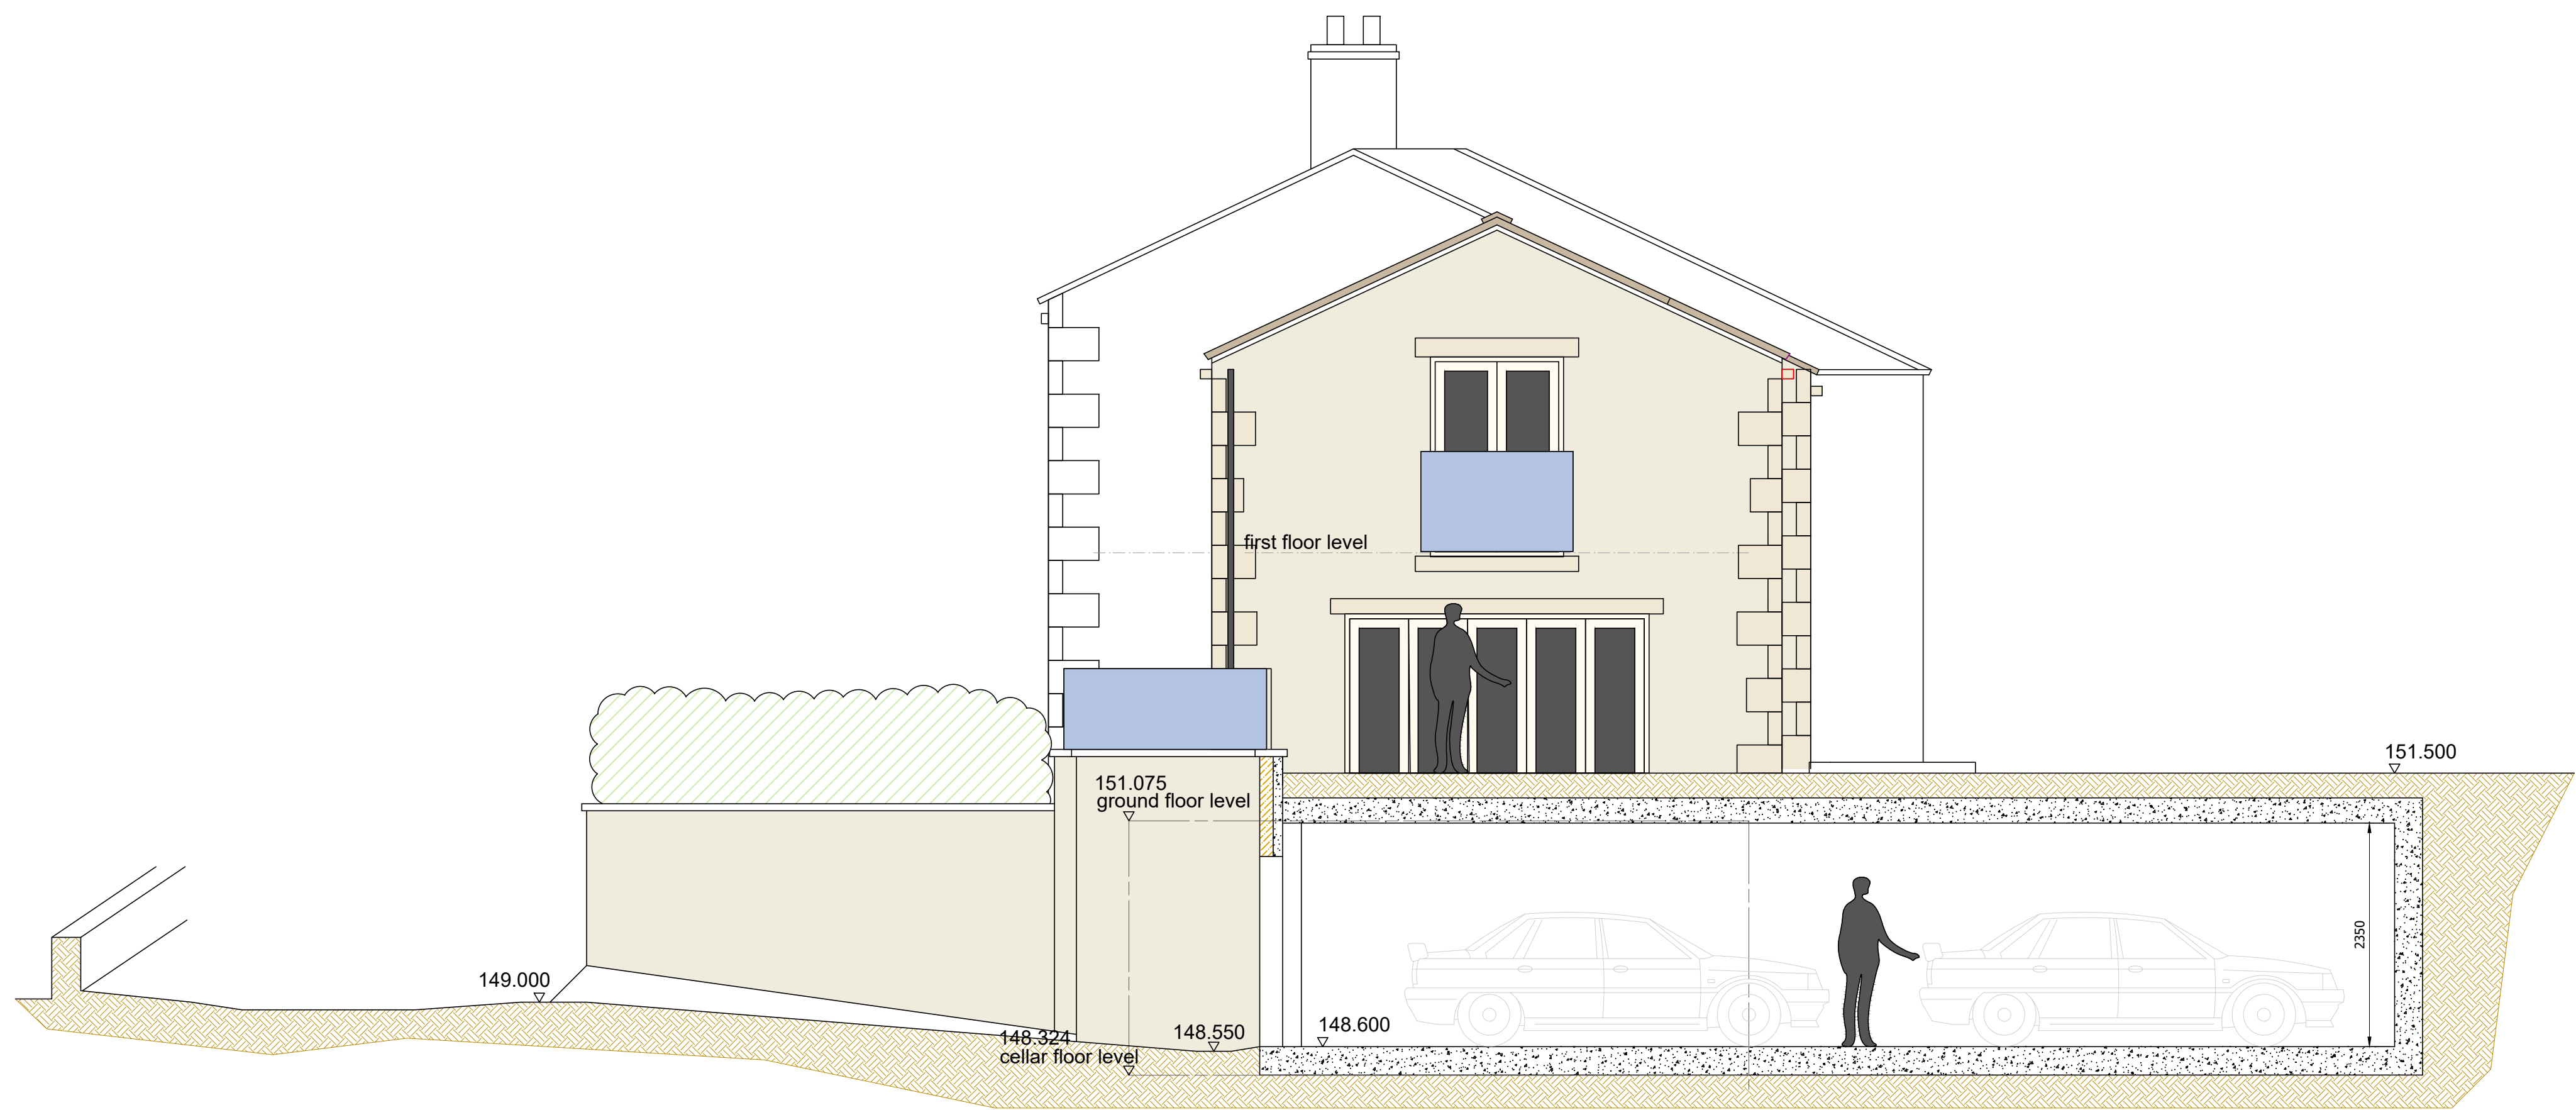

ELEVATION / SECTION C - C
1:50@A2


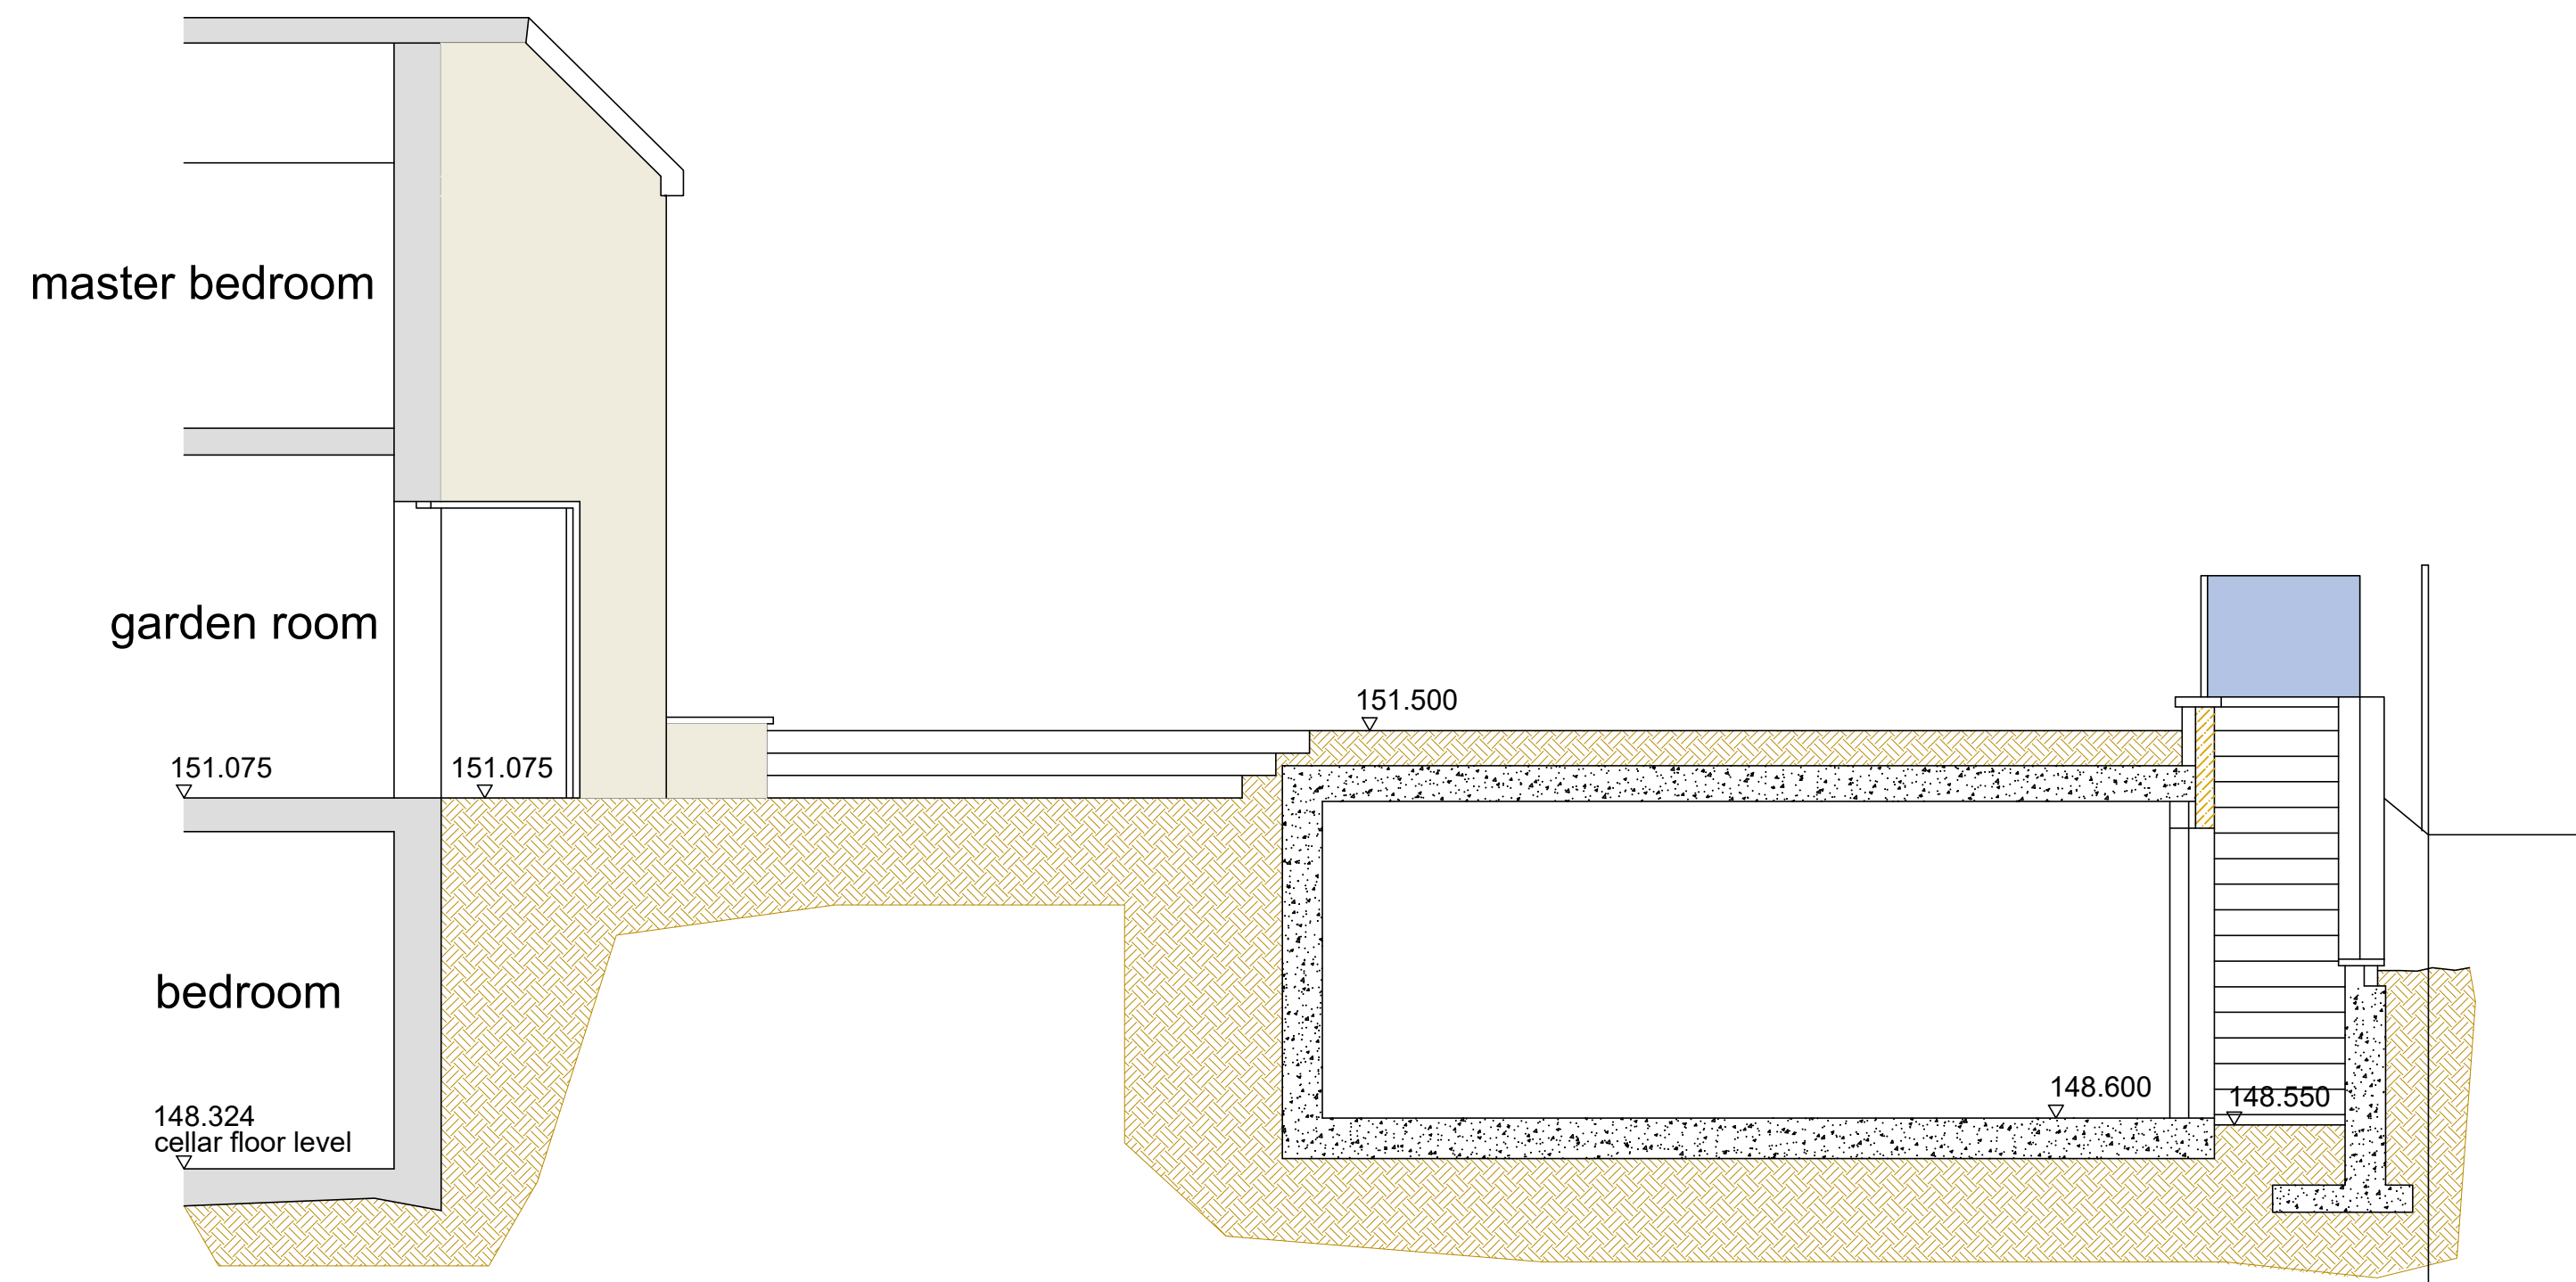


ELEVATION / SECTION A - A
1:50@A2

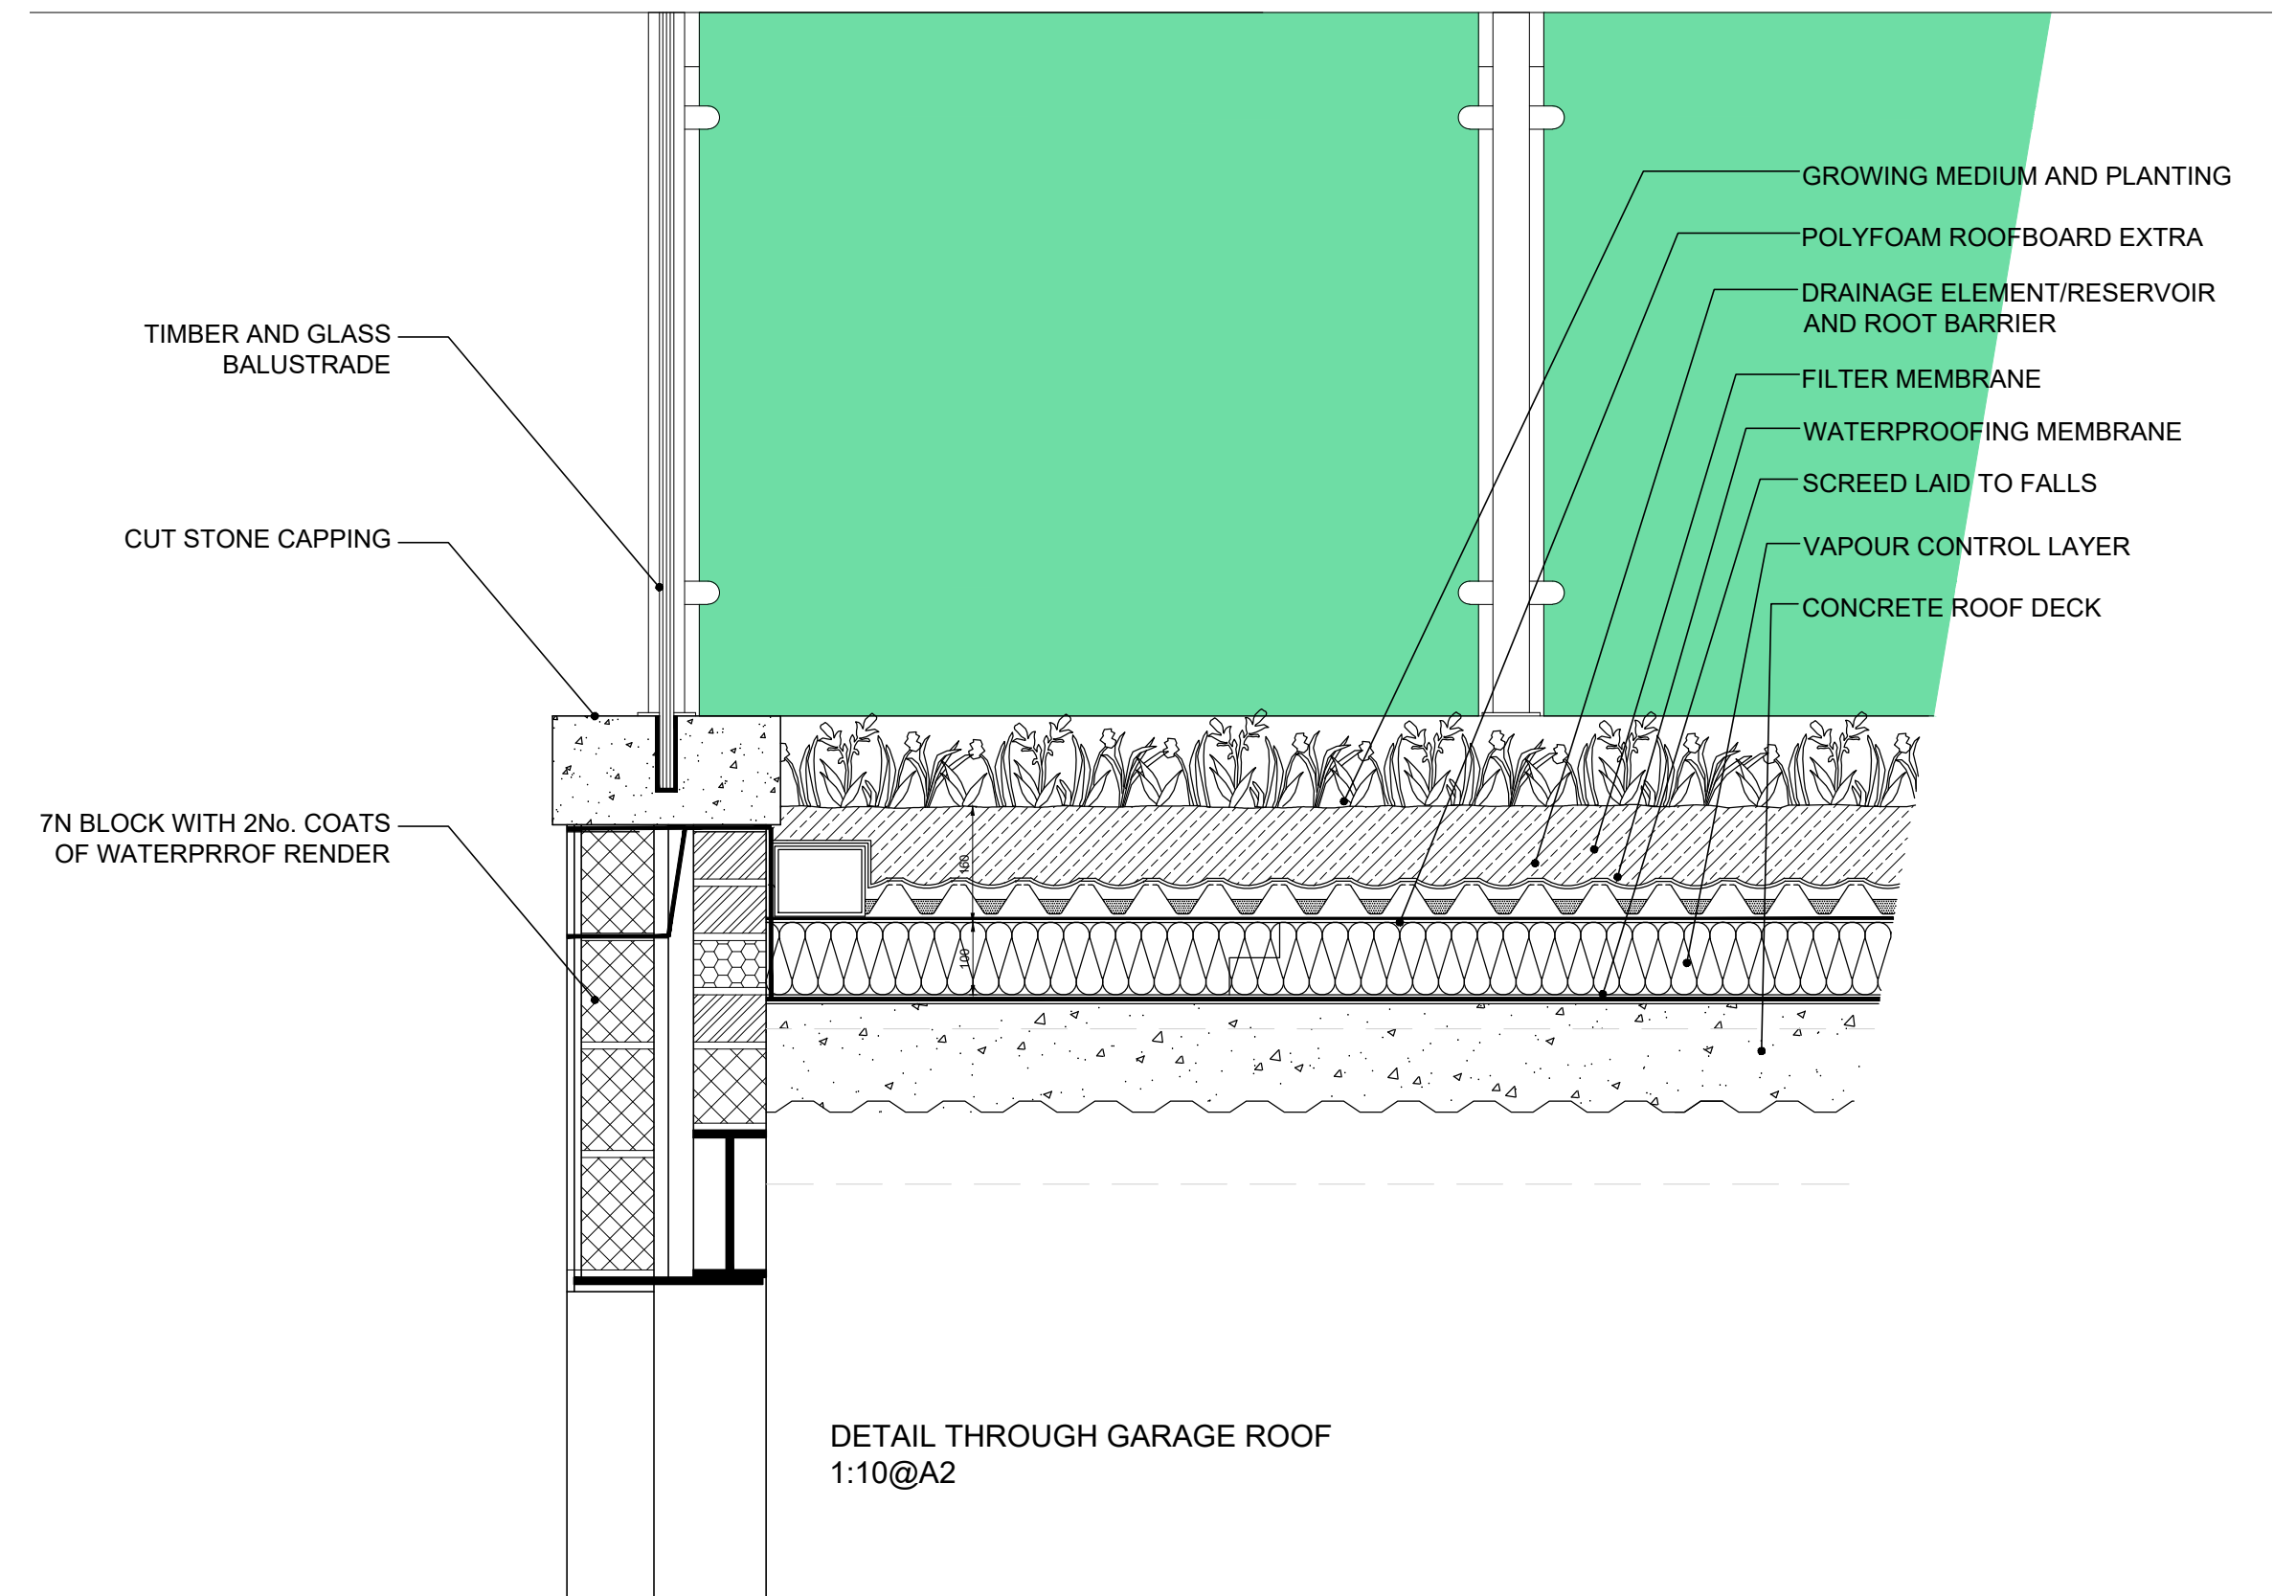

DETAIL THROUGH GARAGE ROOF
1:10@A2

- PERIMETER WALLS - 300mm Retained Concrete with 2No. coats waterproof render (Buff Colour)
- GARAGE WALLS - 10N Blockwork with 2No. coats waterproof render (Buff Colour)
- GARAGE ROOF - Living Grass
- COPINGS - Cut stone to match
- DRIVEWAY (Golden Quartz Colour) - Porous Resin
- BALUSTRADE - Structural Glass
- STEPS - Safety Tiles
- WINDOWS to match Farmhouse - Black Aluminium
- DOOR - Black Steel security door
- GARAGE DOOR - Oak up and over.

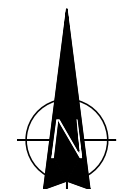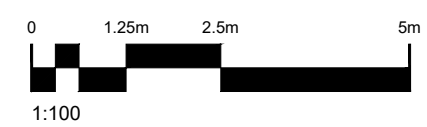

Client Mr & Mrs R Wood	Drawing No CDL EM22-FH-A02-003
Contract Land at Emley Huddersfield	Date Apr '22
Drawing Proposed Farmhouse Garage Proposed Sections & Roof detail Planning	Scale 1:50 - 1:10@A1
	Drawn CAB
	Checked