A1.

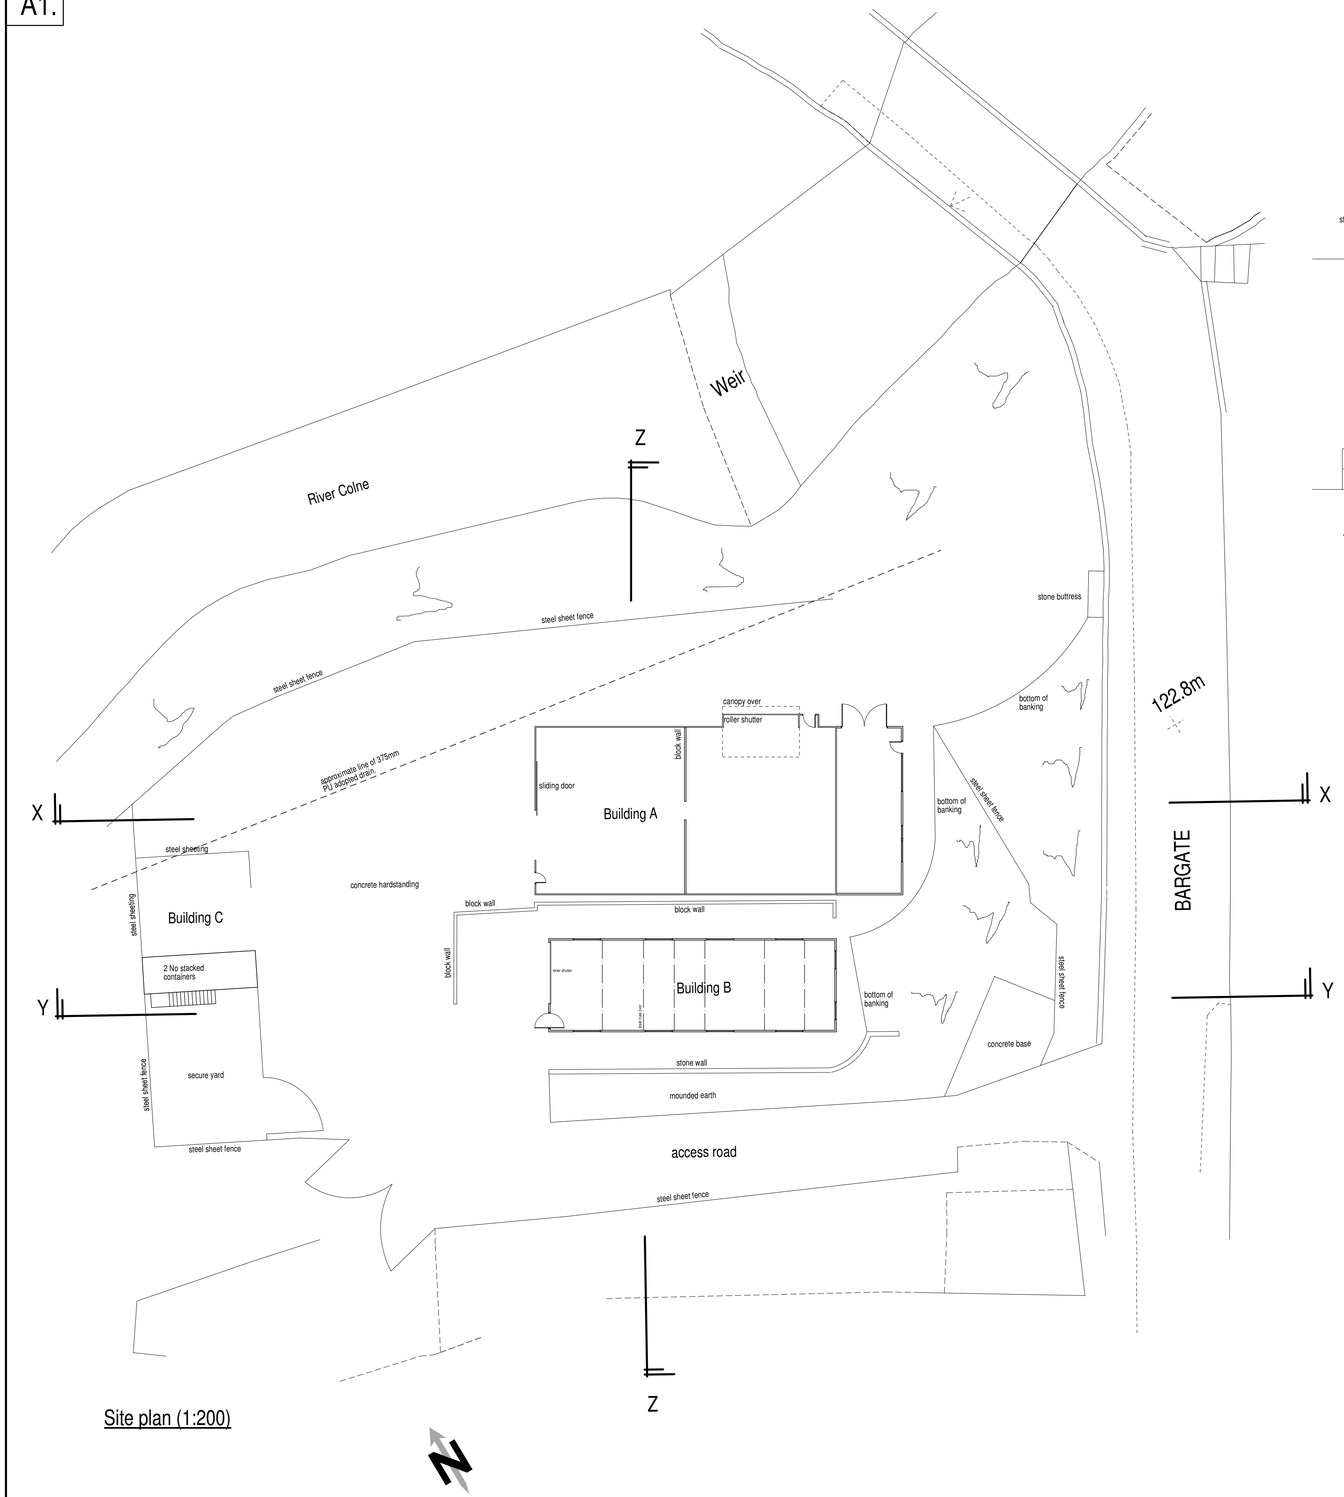

Site plan (1:200)

Notes:
1. Setting out to be the responsibility of contractor.
2. Contractor to pay particular attention to pitch of roof and headroom at stairs.
3. Any discrepancies to be reported to Colne Valley Design.

0m	Scale 1:50	4m
0m	Scale 1:100	8m
0m	Scale 1:200	16m
0m	Scale 1:500	40m
0m	Scale 1:1250	100m

(When to scale of original plan bar = 8cm)



Section X (1:200)

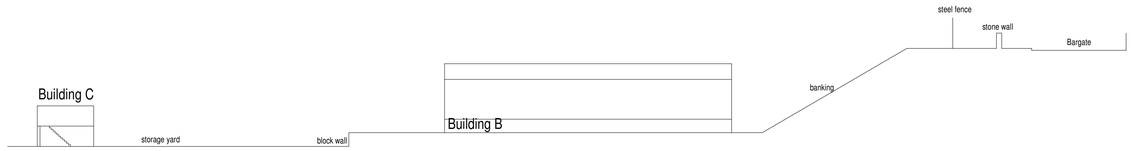

Section Y (1:200)

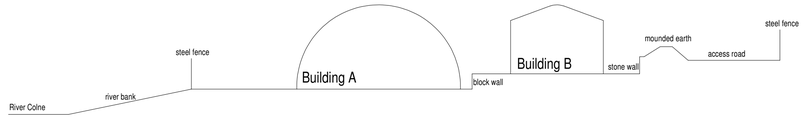

Section Z (1:200)

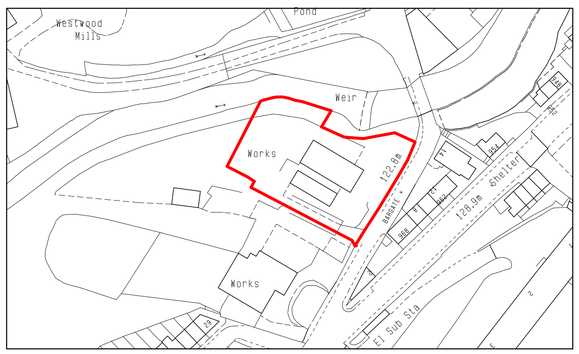

Location plan (1:1250)

N

Colne Valley Design
8 Meadow Lane
Slaithwaite
Huddersfield HD7 5EX

Tel: 01484 842097
Mobile: 07867 803312
E-mail: mitchell@sbhomes.co.uk

Proprietor: S.A. Mitchell (ACIOB)

Project
Proposed extensions.

For
Mr R Clifford.

Address
Bargate Works
Bargate
Linthwaite.

Title
Existing site plan and sections.

Job No.	Drawing number	Date
22 J 18.	01.	April 2022.