



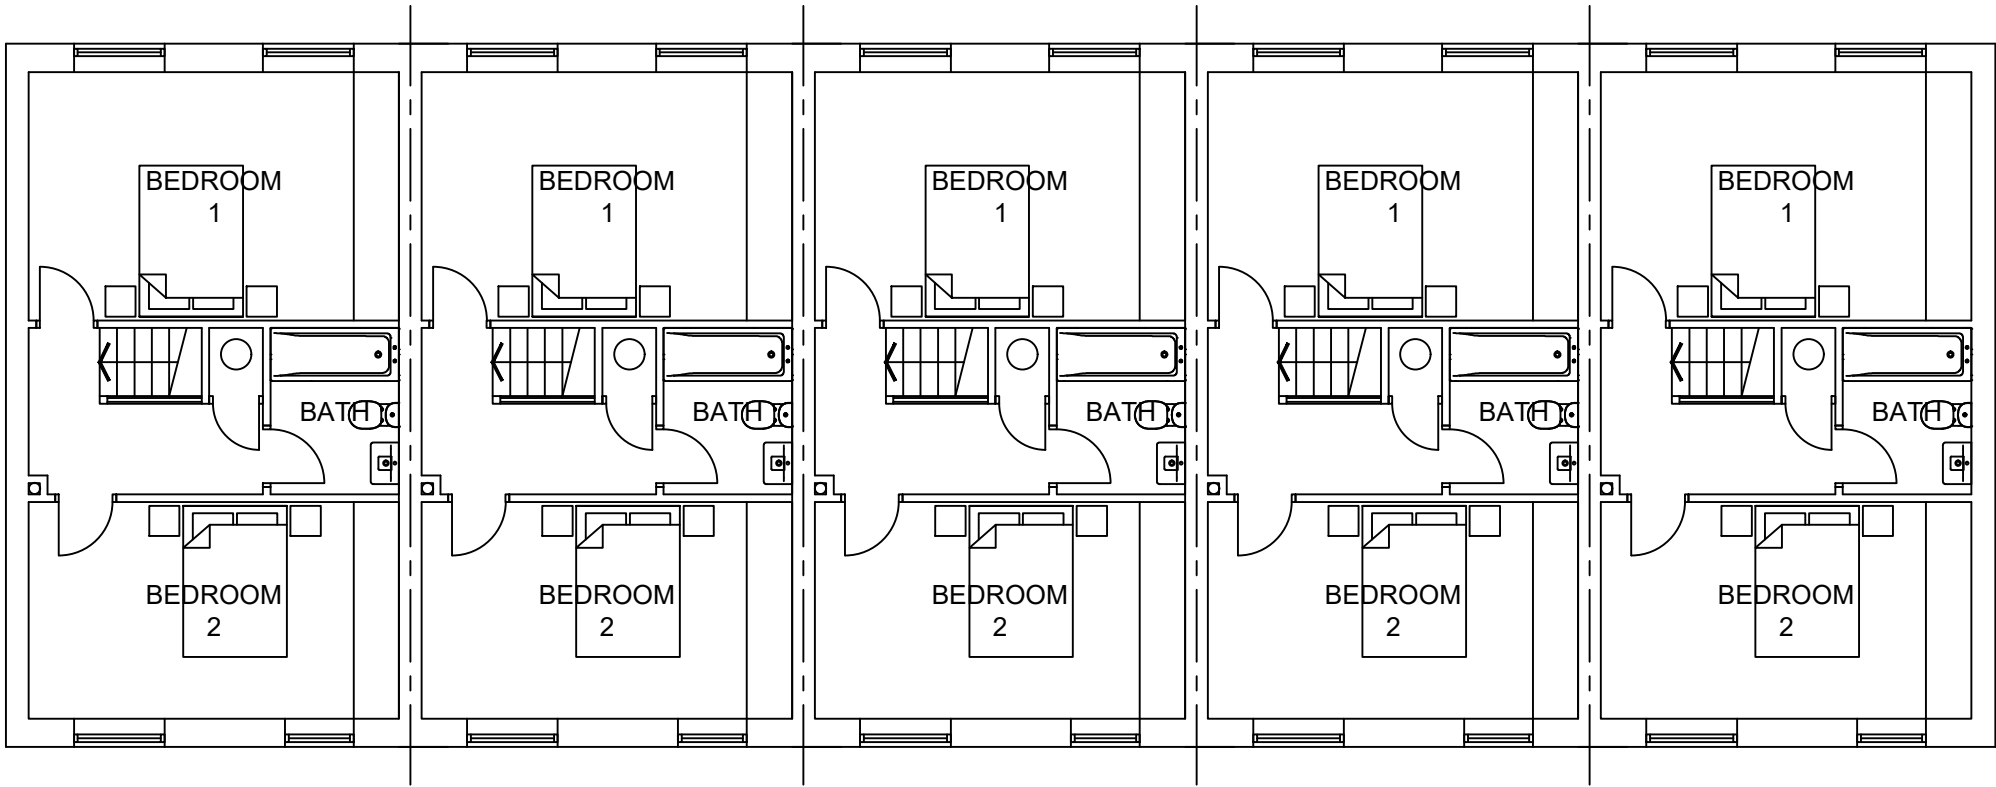

FIRST FLOOR PLANS

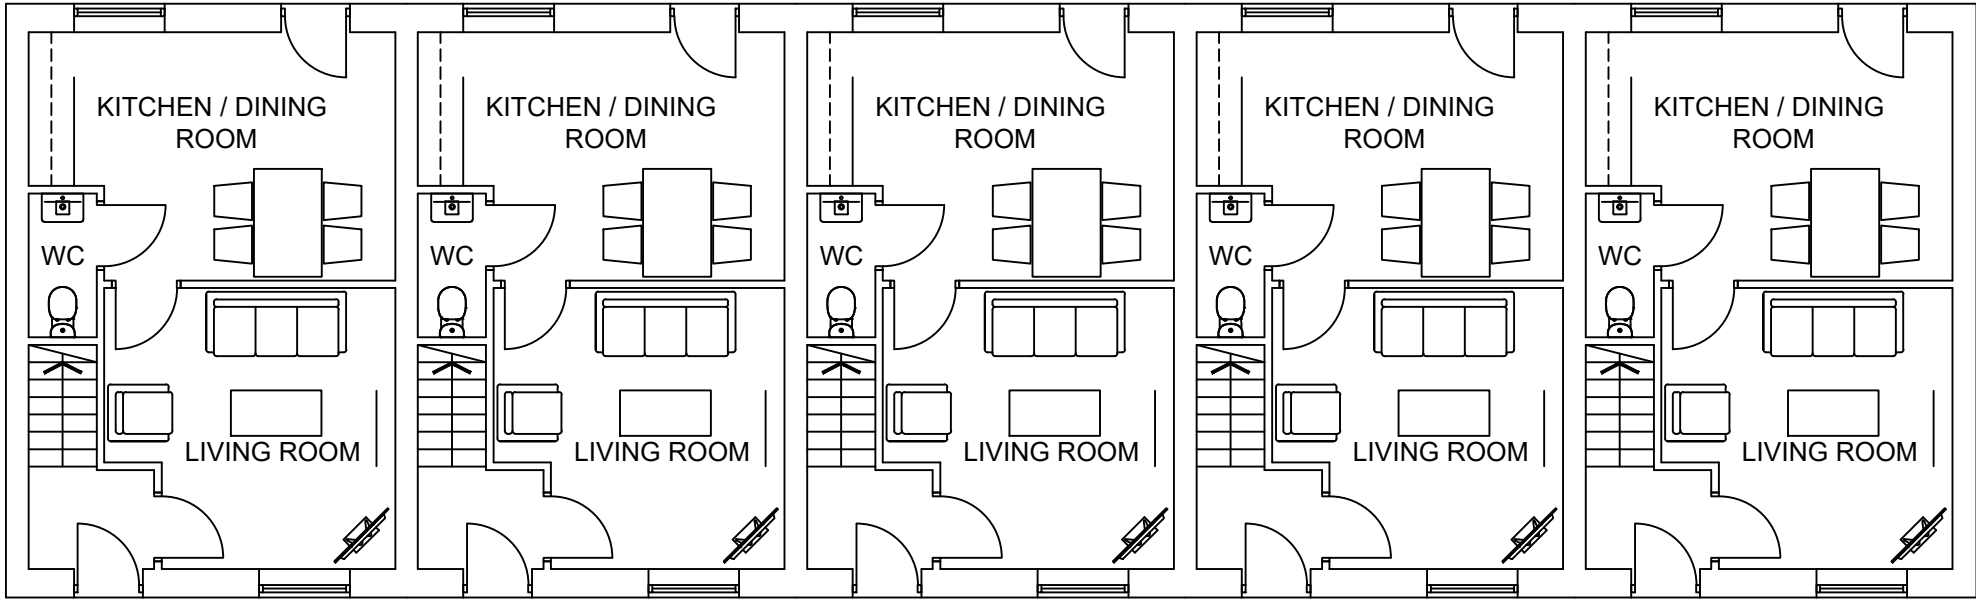

GROUND FLOOR PLANS

	Revision	Date
Client		
L Morrell		
Job		
Covert former Public House into 5 Apartments and build 5 new houses with parking and access		
Richardsons Arms, 684 Bradford Rd, Oakenshaw, Bradford , BD12 7EN		
Drawing		
Planning		
Proposed New Houses Floor Plans		
Date	Scale	
May 2022	1:100	