


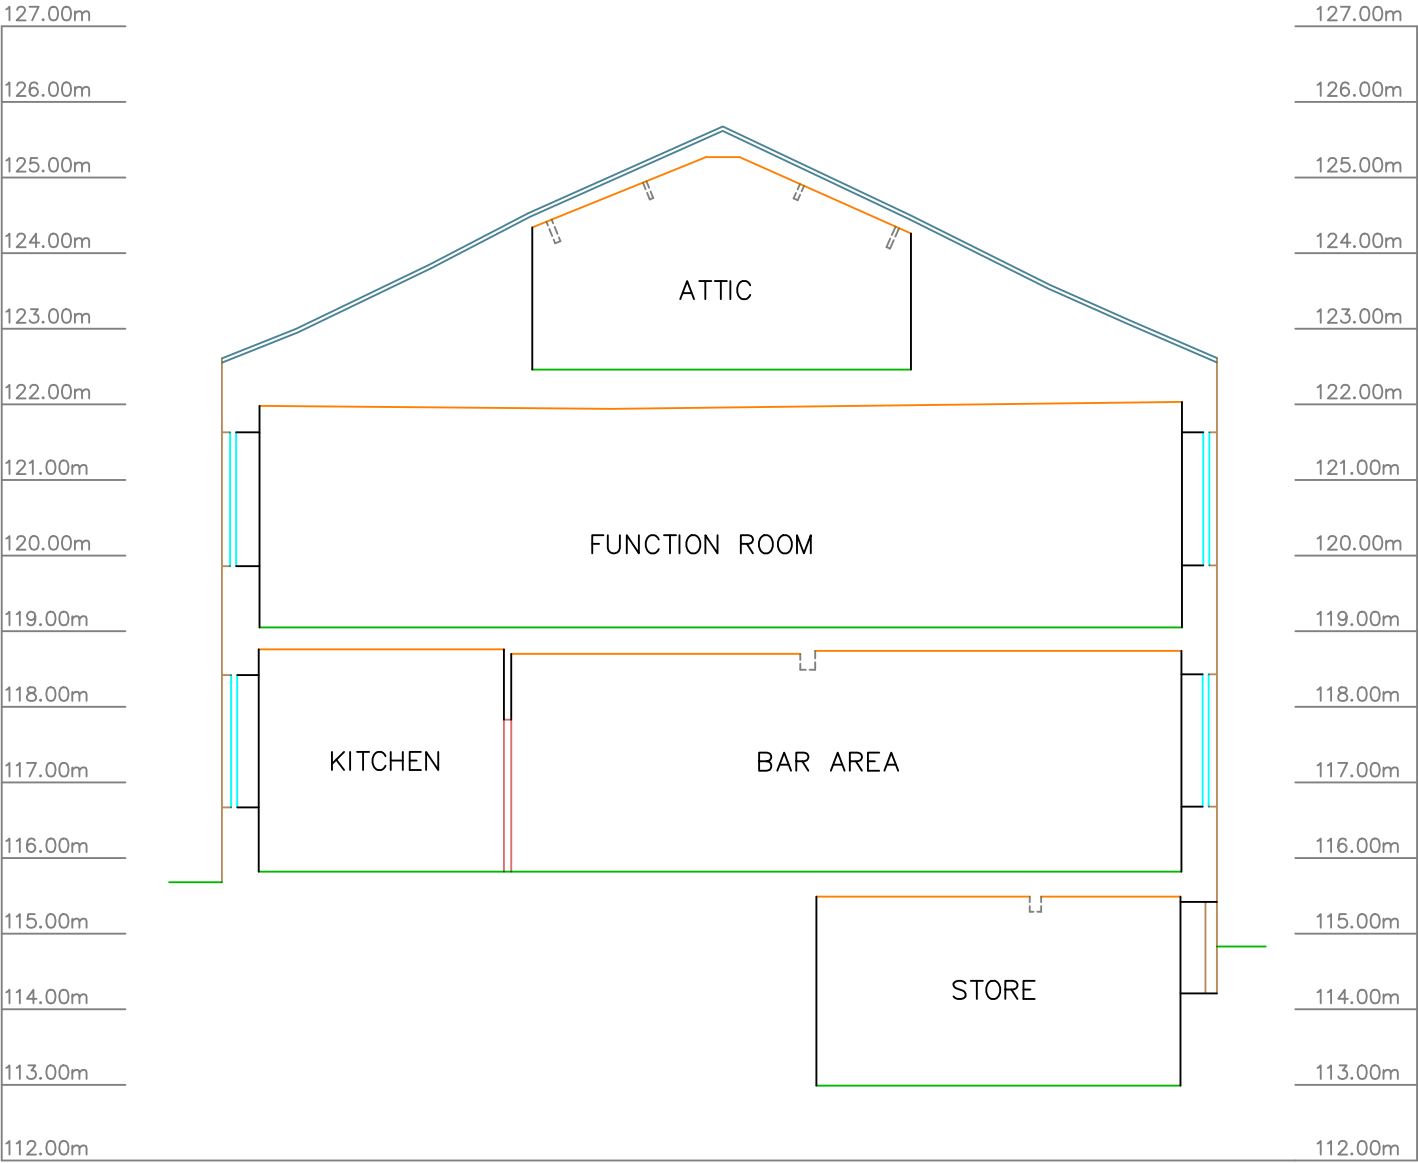

SECTION A-A

Notes
This drawing and the information contained therein is Issued in confidence and is the copyright of Met Geo Environmental Limited. Disclosure of this information to Third Parties and unauthorised copying or replication of this data without approval is forbidden.

Datum : OS Level Datum.
Using the OS GPS Network and applying OSGM15 National Geoid Model to obtain local area corrections.

-	--/--/----	--	--	--
Rev	Date	Drawn	Description	Check



Southgate House
Pontefract Road
Stourton
Leeds
West Yorkshire
LS10 1SW

T: +44 [0] 1132 008 900
F: +44 [0] 1132 008 901
E: admin@metgeoenvironmental.com
W: www.metgeoenvironmental.com

Client
AGC DESIGN &
MANAGEMENT

Site
RICHARDSONS ARMS, BRADFORD ROAD
OAKENSHAW, BRADFORD BD12 7EN

Title
SECTION A-A

Surveyed	PB & MT			Drawn	PB		
Chk.	DA			Date	02/12/2021		
Scale	Job No		Sheet Size		Rev		
1:100	P21-01523		A3		01		
DWG Ref							
Project Number	Origin	Zone	Level	Desc	Type	Role	Sheet
P21-01523	MET	INT	XX	SEC	M2	B	001