


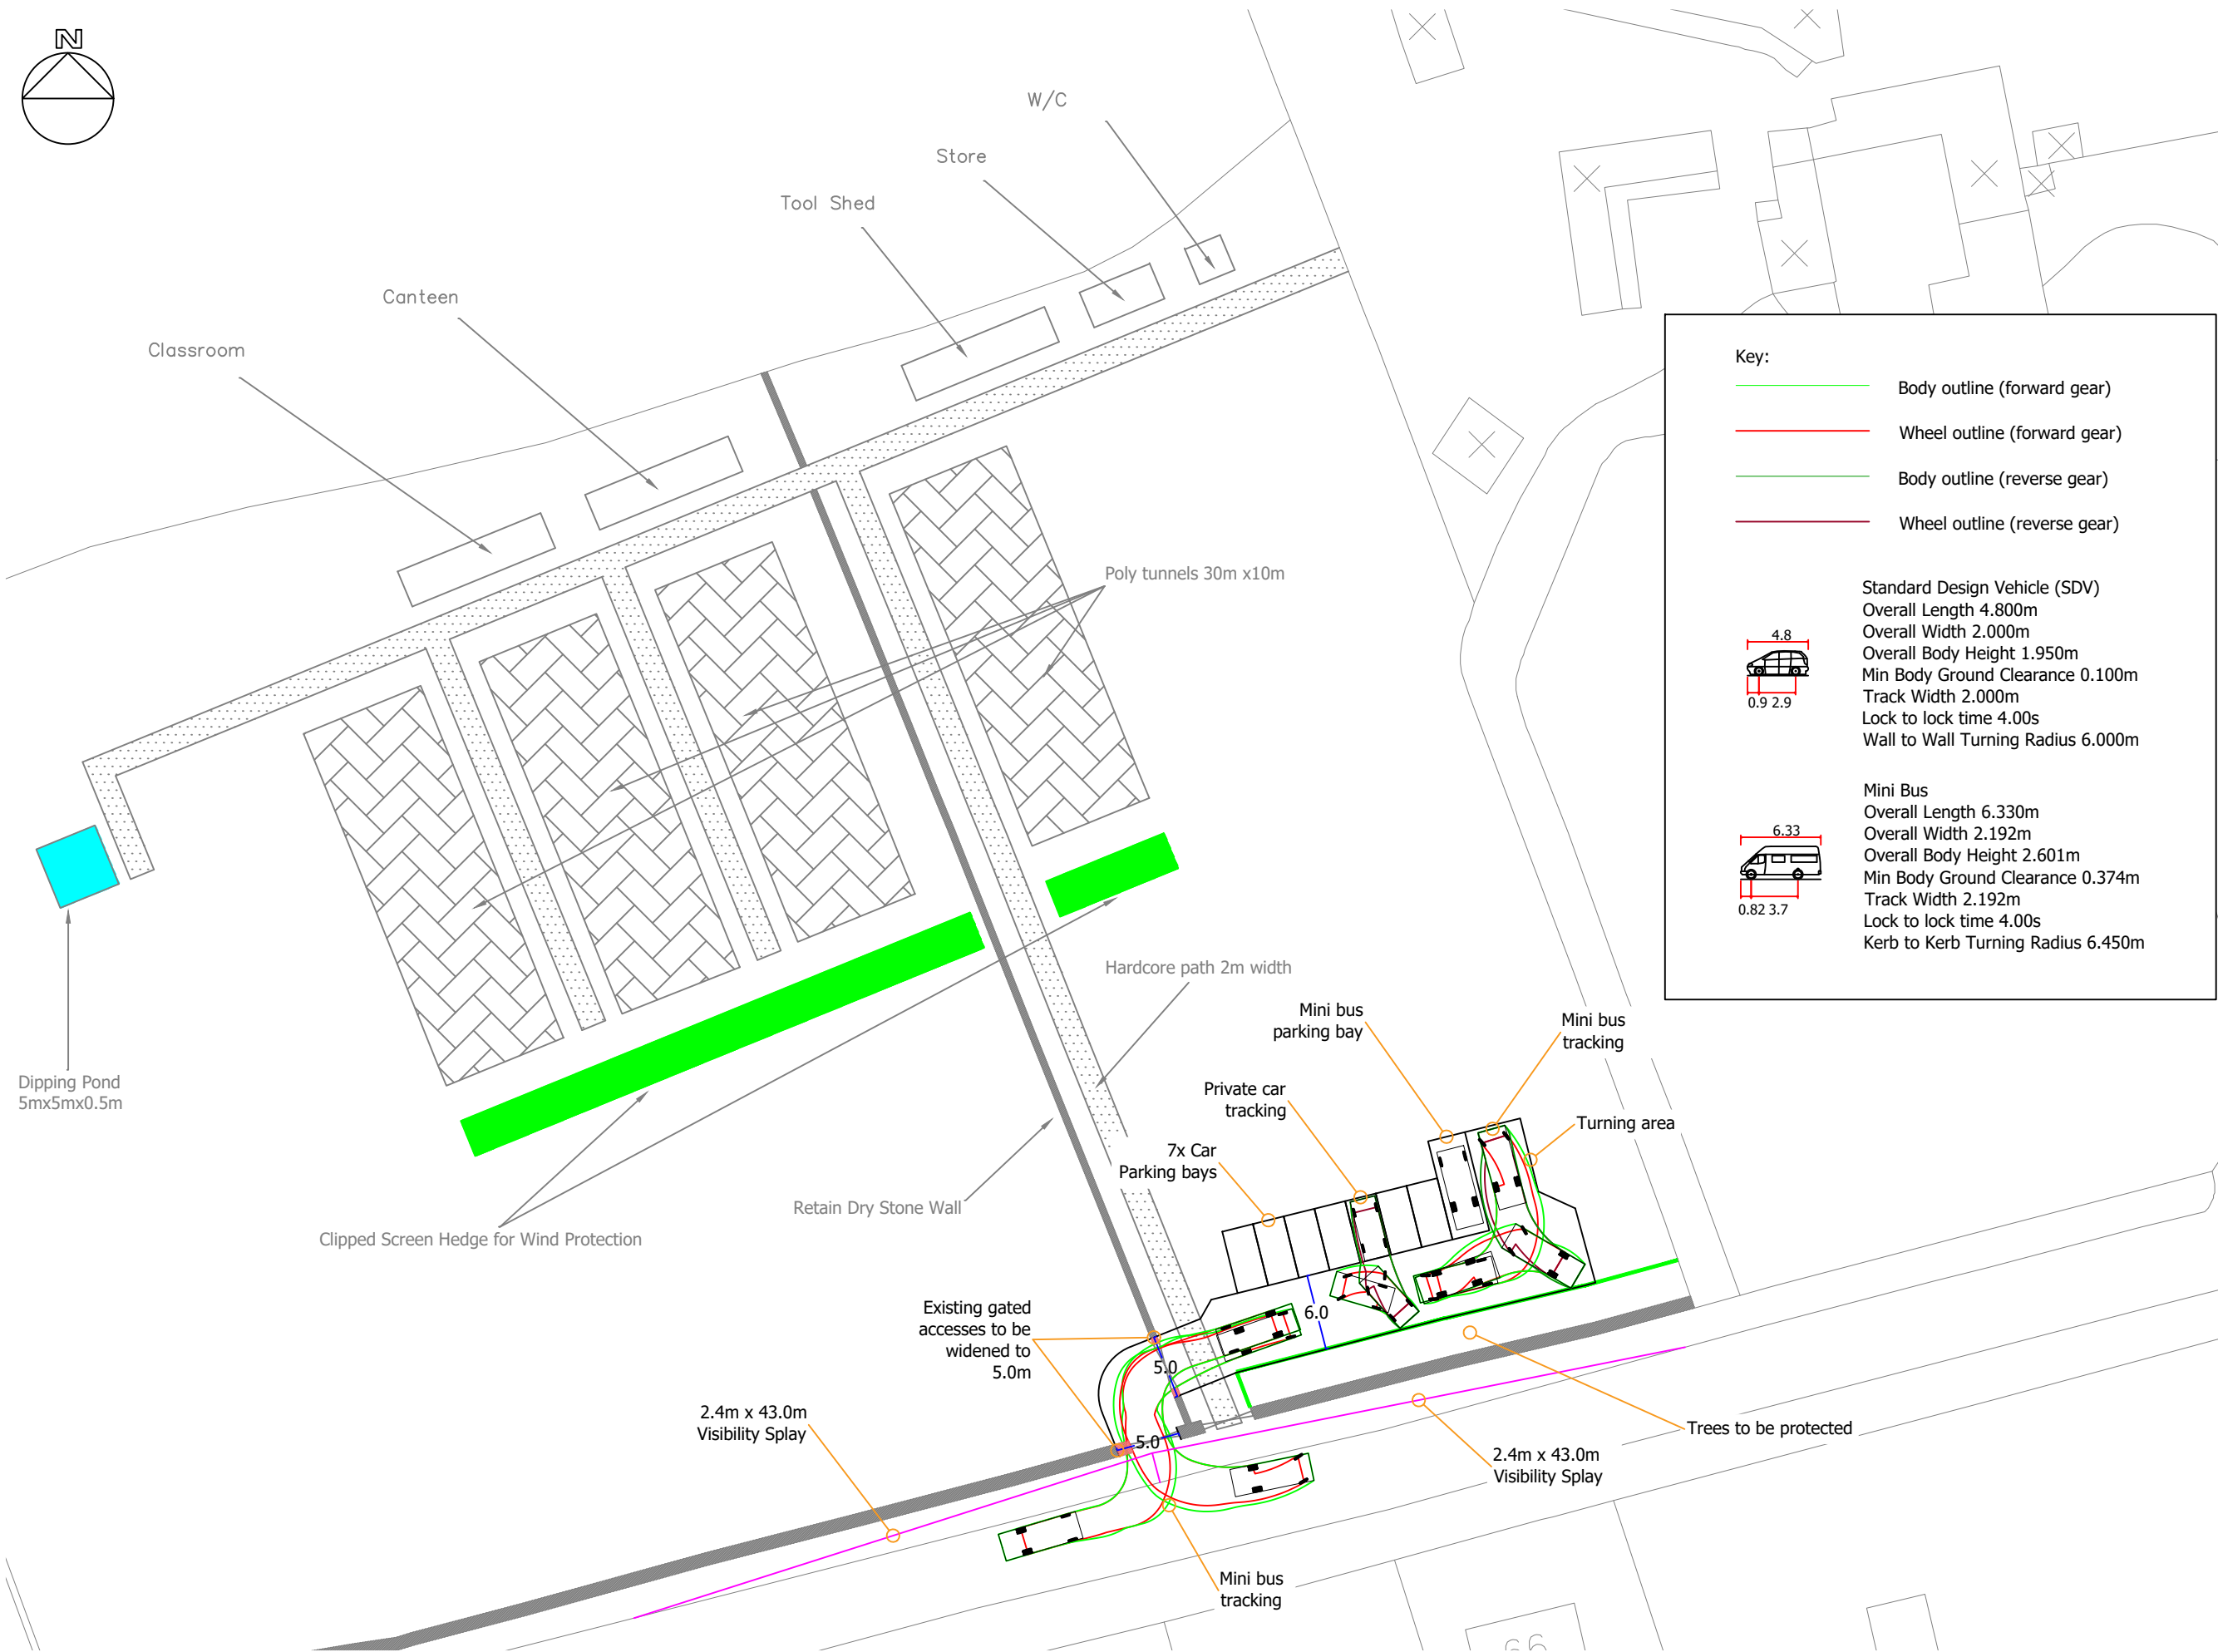


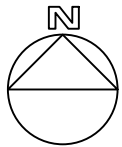

- Key:
- Body outline (forward gear)
 - Wheel outline (forward gear)
 - Body outline (reverse gear)
 - Wheel outline (reverse gear)

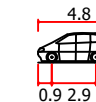

Standard Design Vehicle (SDV)
Overall Length 4.800m
Overall Width 2.000m
Overall Body Height 1.950m
Min Body Ground Clearance 0.100m
Track Width 2.000m
Lock to lock time 4.00s
Wall to Wall Turning Radius 6.000m

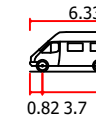

Mini Bus
Overall Length 6.330m
Overall Width 2.192m
Overall Body Height 2.601m
Min Body Ground Clearance 0.374m
Track Width 2.192m
Lock to lock time 4.00s
Kerb to Kerb Turning Radius 6.450m

GENERAL NOTES
This drawing shows the provisional design only and is subject to Local Authority approval. This drawing should not be scaled for setting out purposes unless specified.

This drawing is based on a topographical/ordnance survey provided by others.

REV	DATE	DESCRIPTION
PROJECT		
CARR HILL QUARRY, SHEPLEY		
TITLE		
ACCESS AND CAR PARK PROPOSAL		
SCALE		
1:500 @ A3		
DRAWING		
2095-101		
DATE		
12.05.2022		