



new gable to garage built
in brickwork reclaimed from
demolished parts

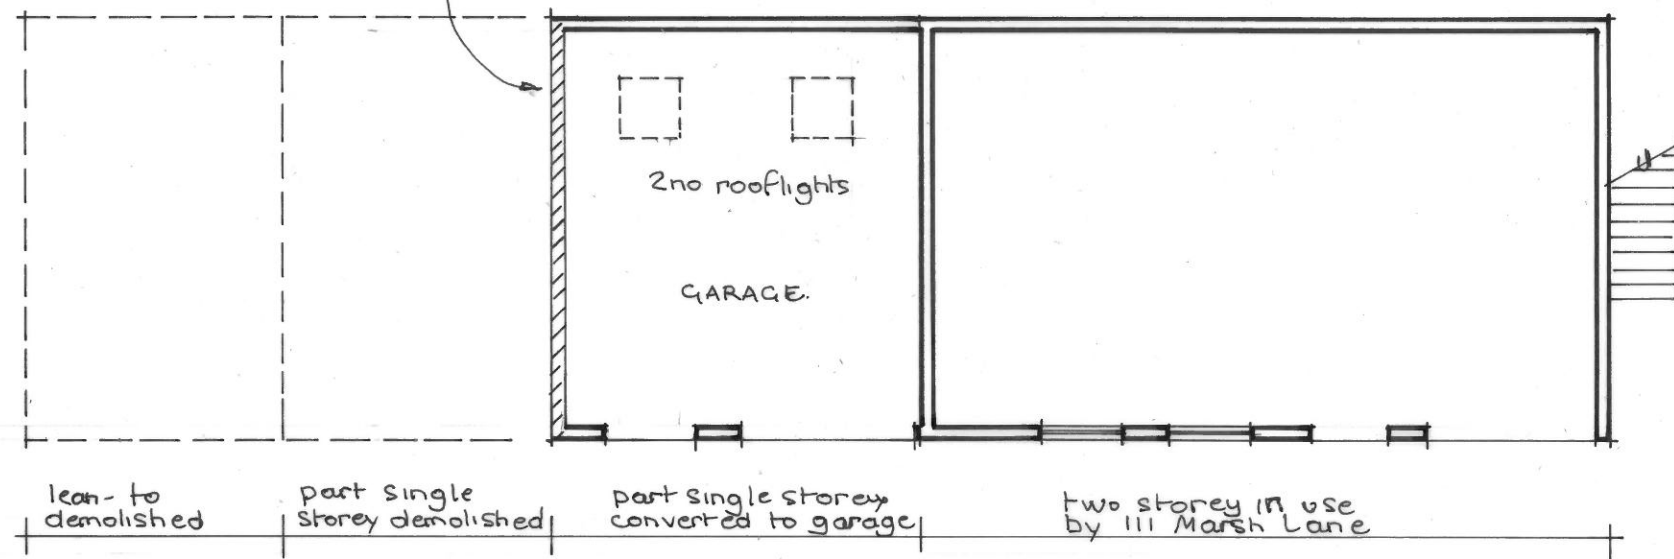

PLAN as proposed

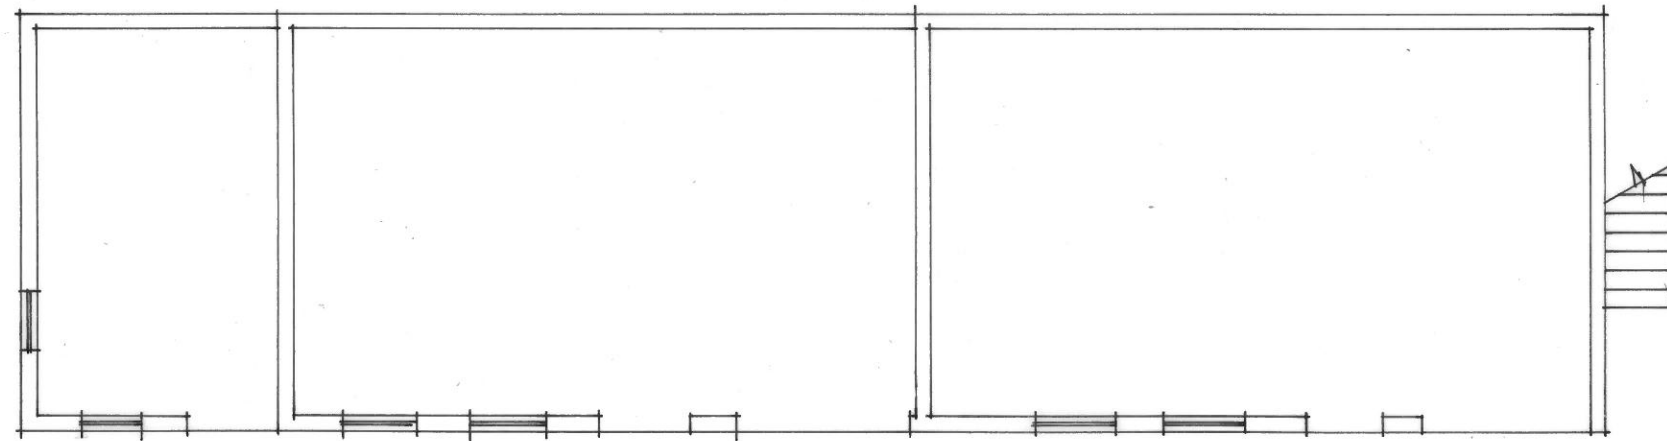

PLAN as existing

1:100 @ A3

Alterations to Outbuildings
at 111 Marsh Lane, Shepley