



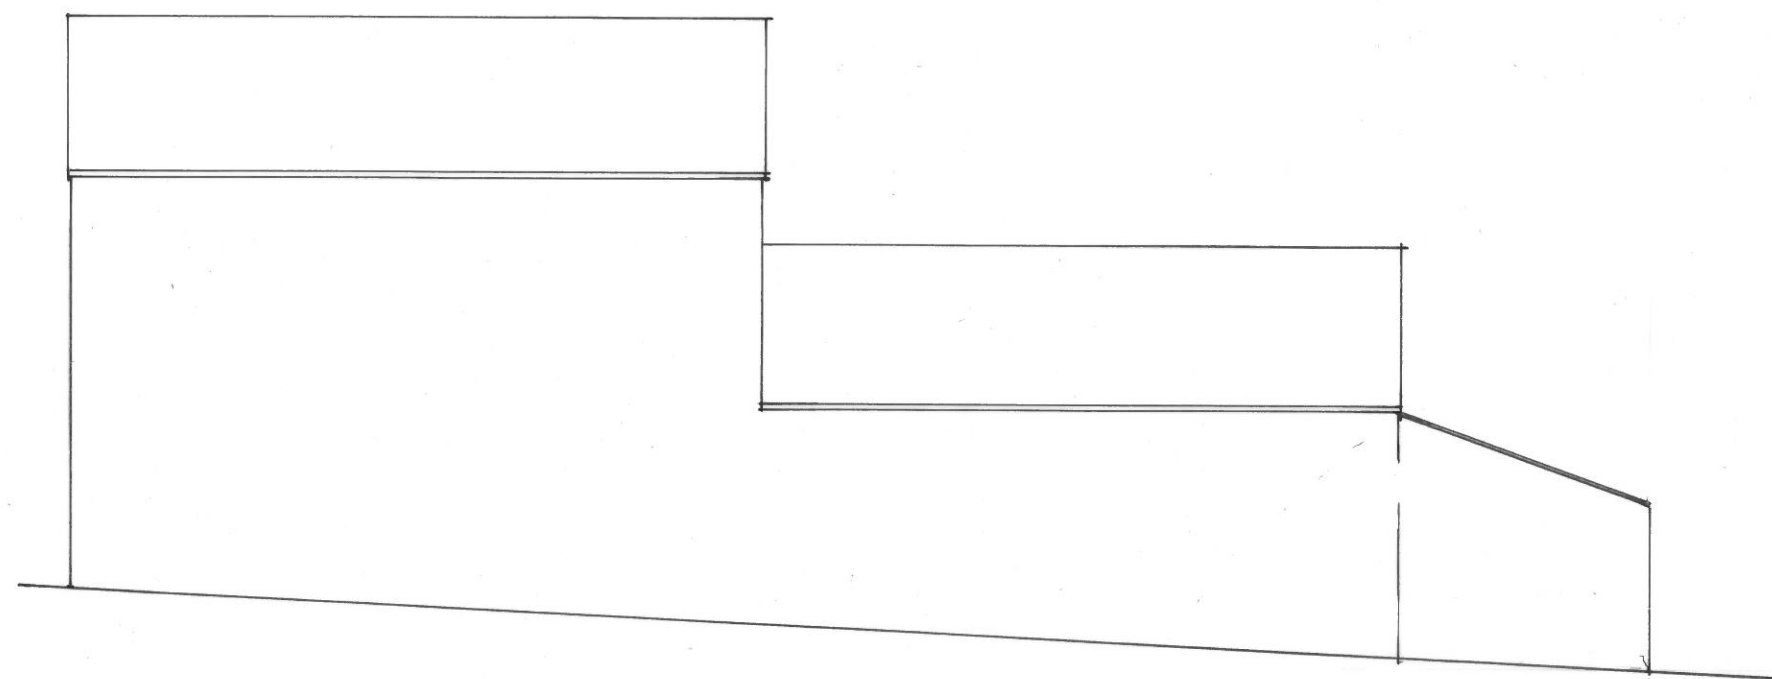

South West Elevation

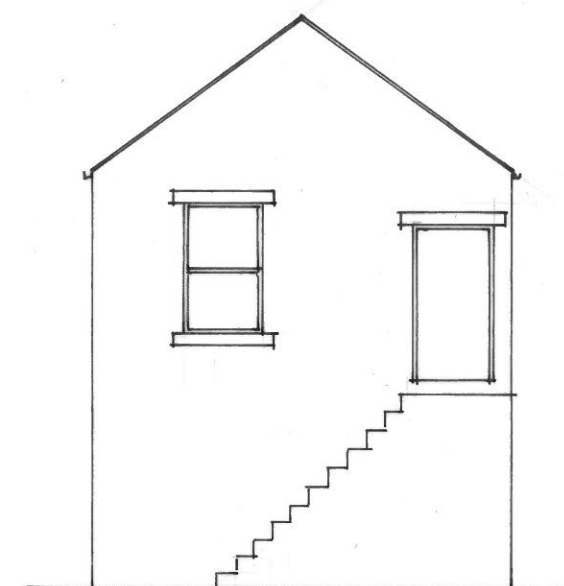

North West
Elevation




North East Elevation

ELEVATIONS as existing

Alterations to Outbuildings
at 111 Marsh Lane, Shepley

1:100 @ A3

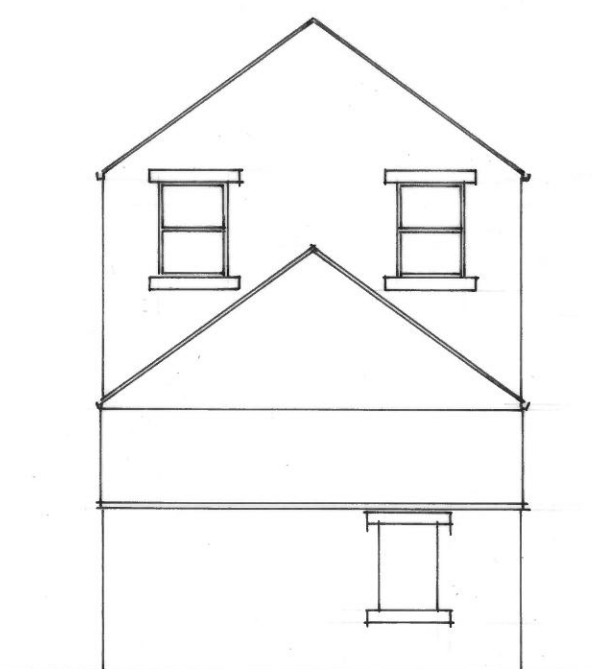

South East
Elevation