




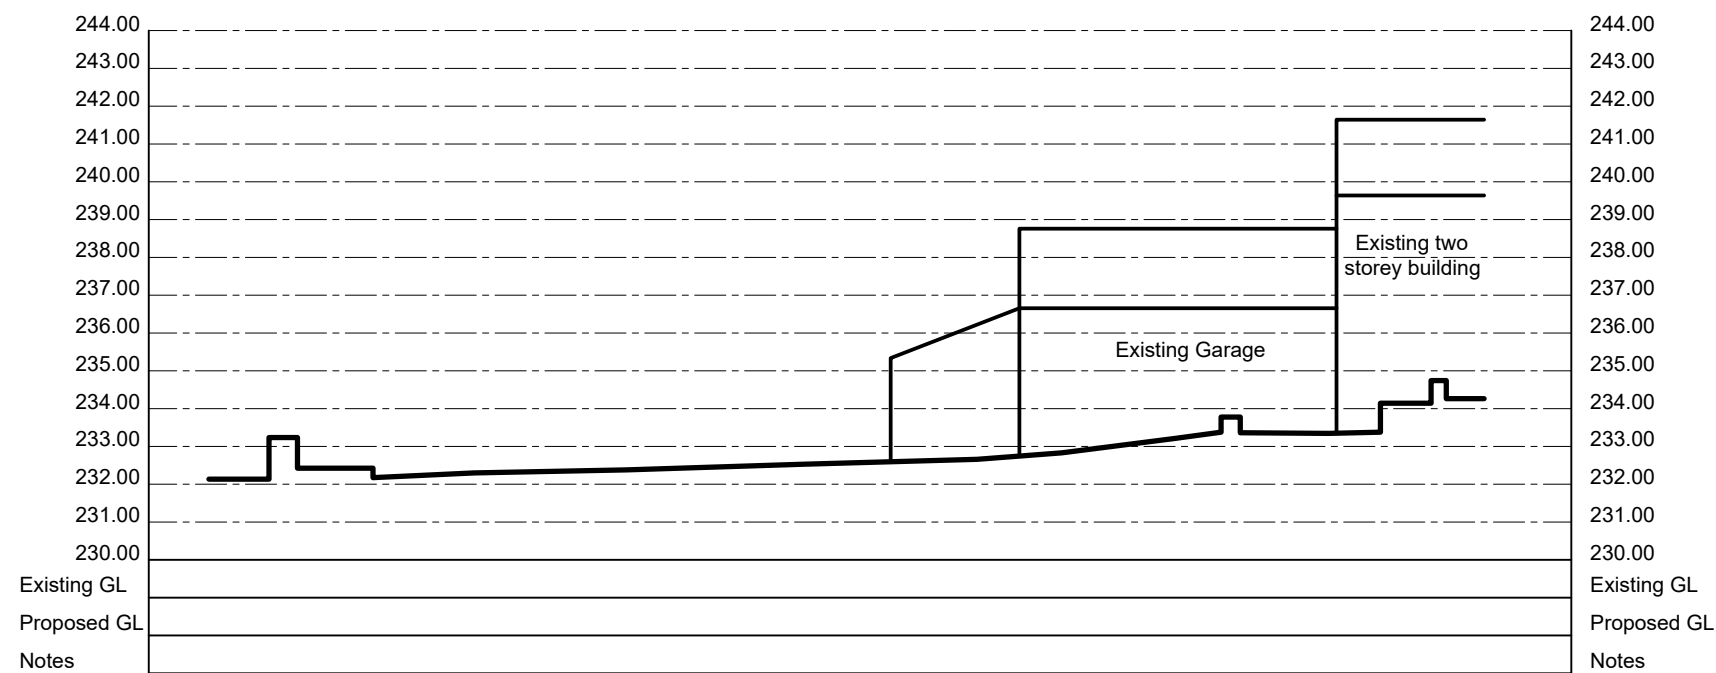

Section A-A as Existing

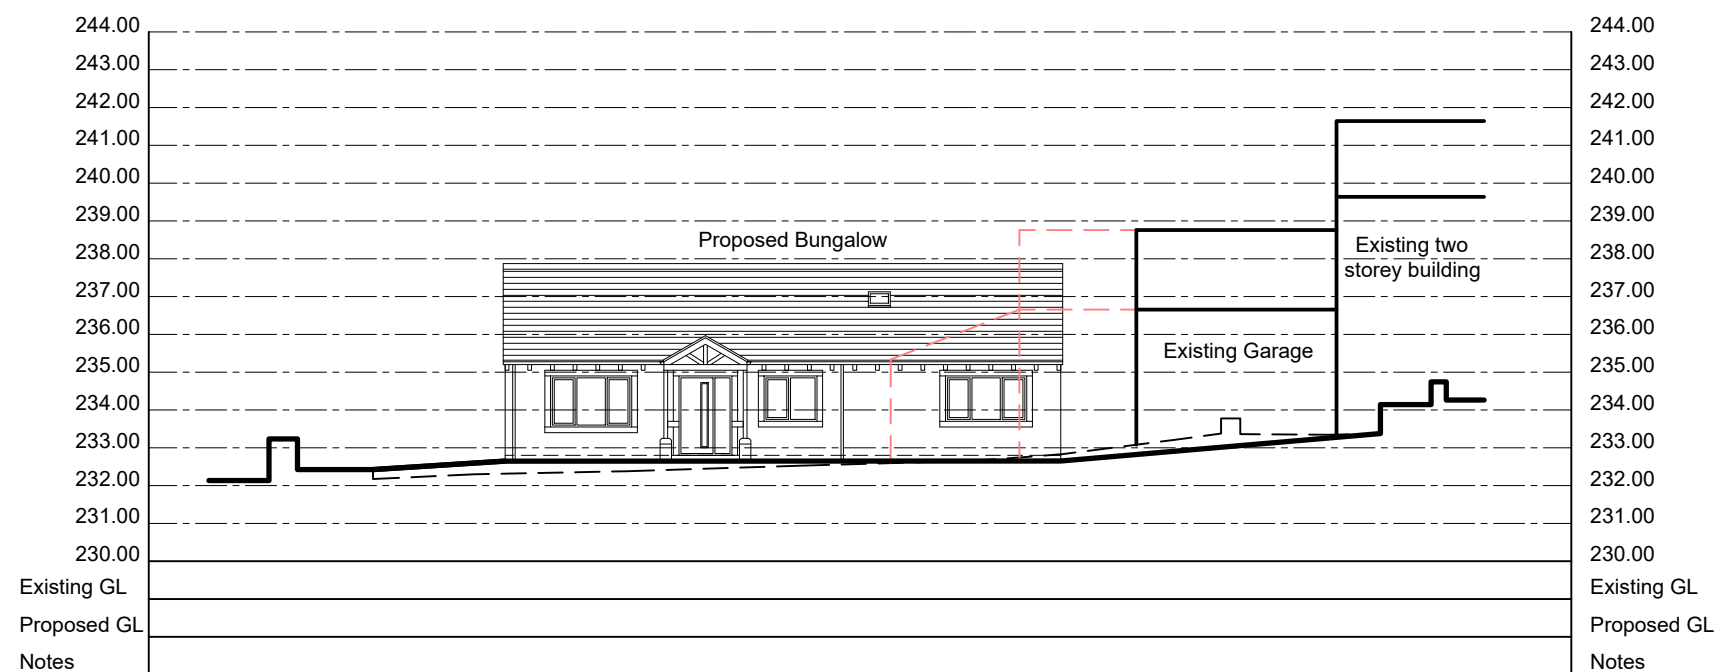

Section A-A as Proposed

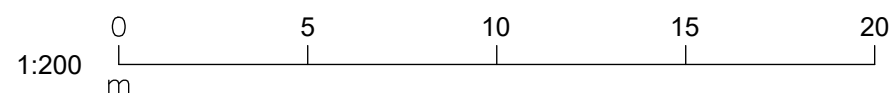

NOTES

This drawing has been prepared specifically for the purpose of obtaining Planning and or Building Regulations Approval. Its suitability for other purposes without additional supplementary details and specifications cannot be guaranteed.

All dimensions are to be checked on site, any discrepancies are to be reported to the designer before work commences. Use only figured dimensions.

All structural components shown are indicative only. Details / calculations of structural members are to be provided by the Structural Engineer.

This drawing is not to be copied or divulged to a third party without written permission.



Revisions	
P01 Preliminary Issue	01.06.22

Project:

Residential Development

at 111 Marsh Lane,
Shepley
Huddersfield

for Mr & Mrs. Britton

Proposed Site Section

Purpose of issue: PLANNING

Drawn	DRH
Date	June 2022
Scales	1:200 @ A3
Drawing No.	2283 - 0103 - P01