


THIS DRAWING IS PROTECTED BY COPYRIGHT AND MUST NOT BE COPIED OR REMOVED WITHOUT THE WRITTEN CONSENT OF ARCTIC ASSOCIATES LTD ©
NO DIMENSIONS ARE TO BE SCALED FROM THIS DRAWING.
ALL DIMENSIONS AND SIZES TO BE CHECKED ON SITE.

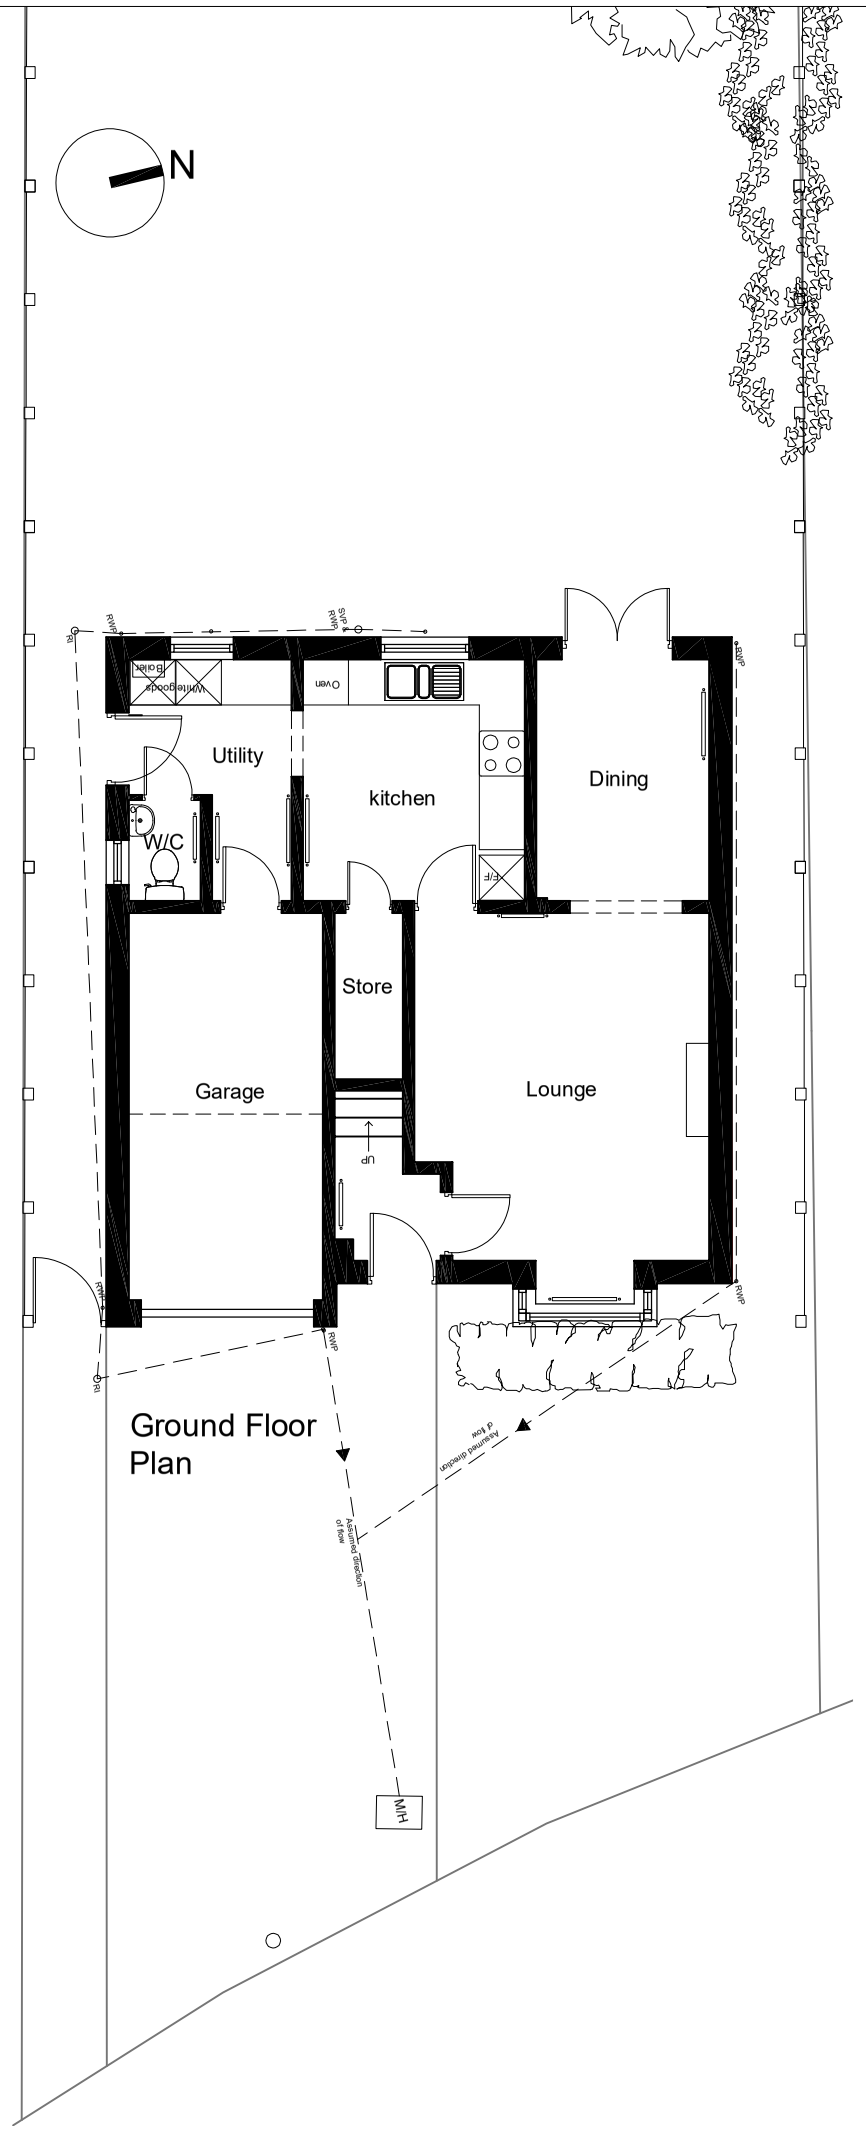

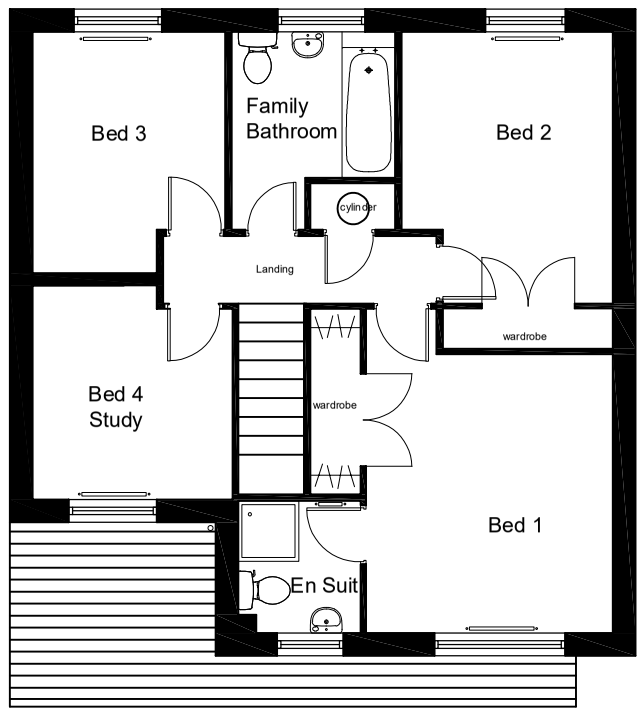

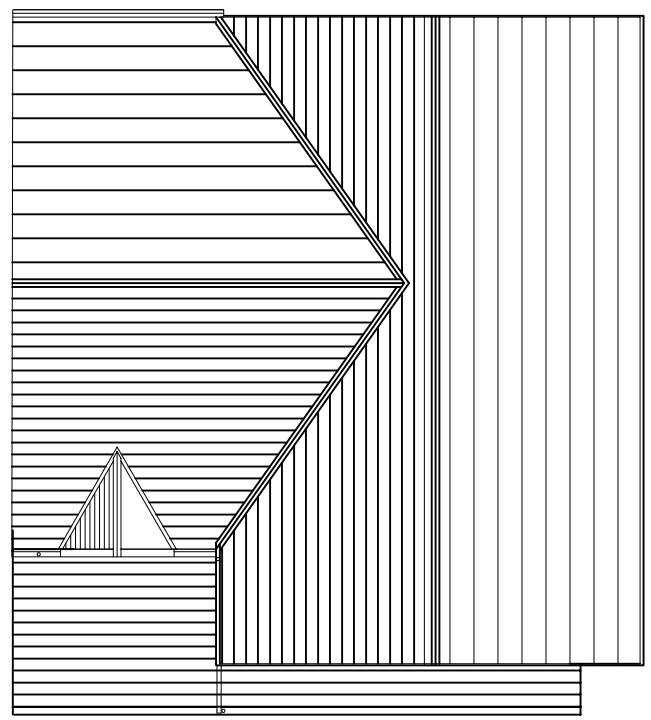

Job

23 Helted Way, Almondbury
Huddersfield, HD5 8XZ

Drawing Title

Existing Plans

Date	Scale@A3	Rev
June 2022	1: 100	-
Drawing No.	Drawn by	Checked
4475-PL-01	DA	RCT

ARCTIC ASSOCIATES LTD
33 Queen Street
Morley
Leeds, LS27 8EE
T: 0113 253 7040
design@arctic-associates.co.uk
www.arctic-associates.co.uk
intervention conservation regeneration