


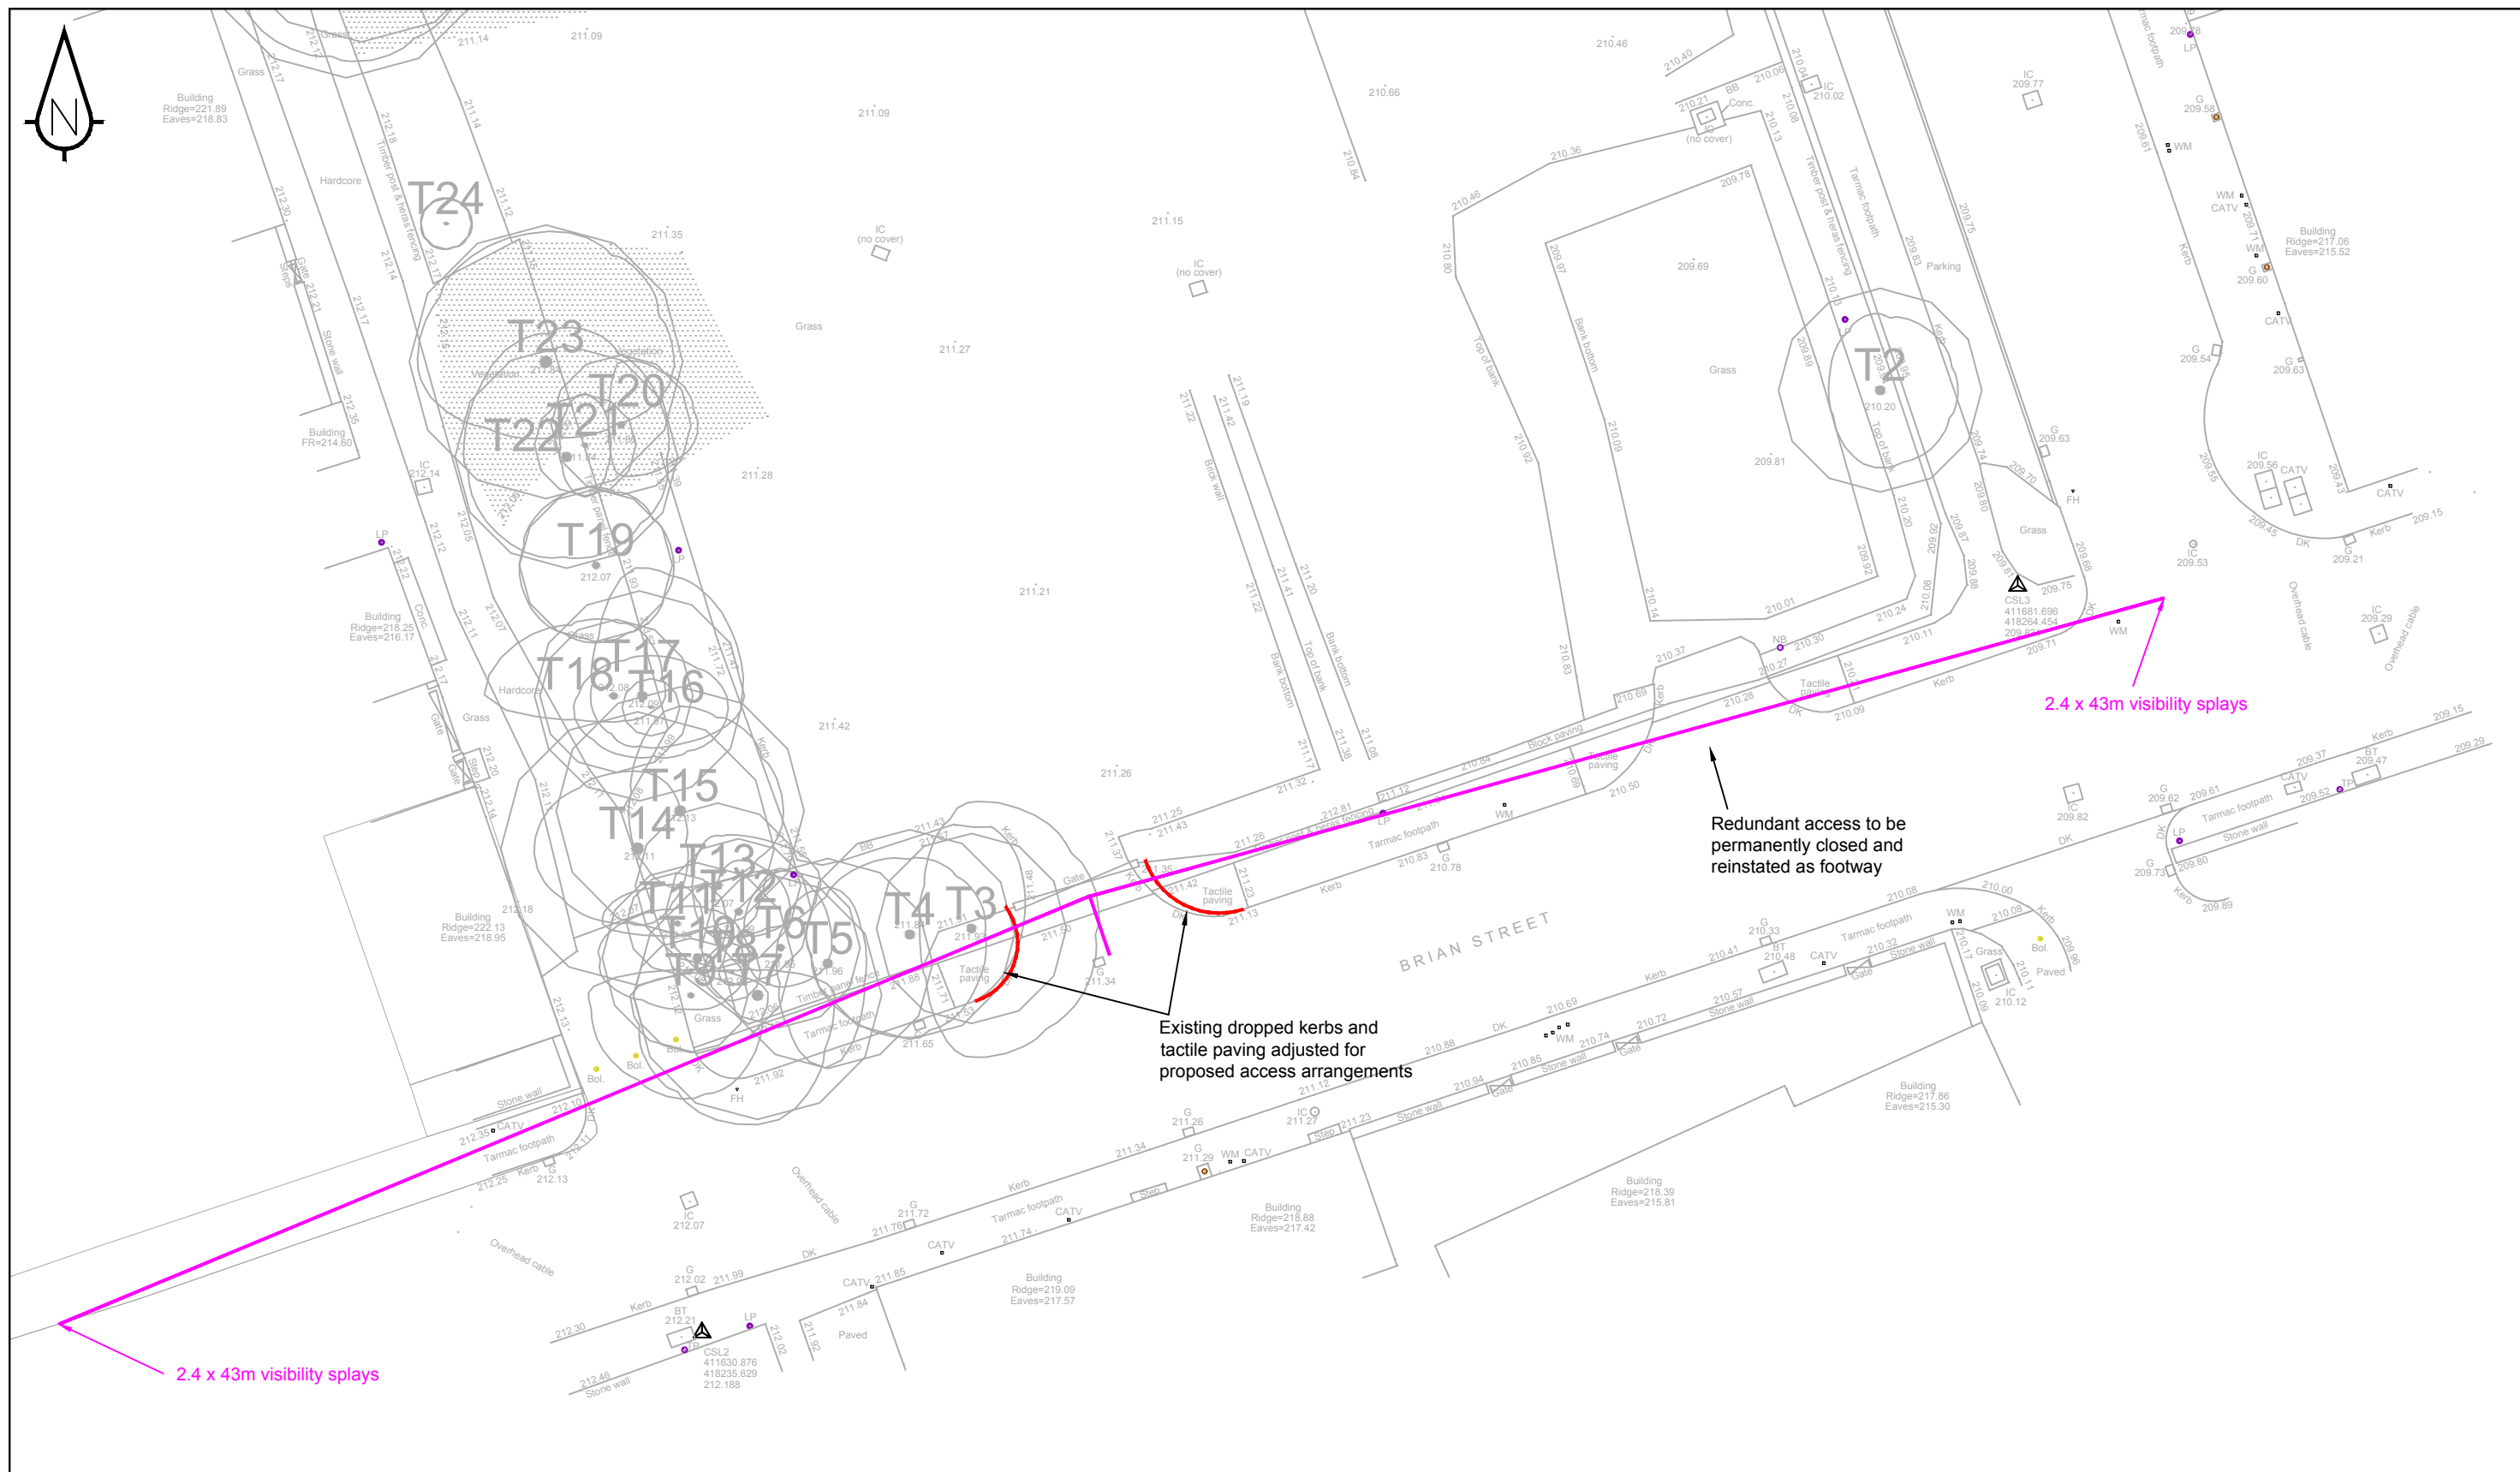

Highways | Traffic | Transportation | Water

T 01924 844080 mail@sandersonassociates.co.uk
F 01924 844081 www.sandersonassociates.co.uk

21 Thomas Street, Lindley

Proposed Site Access

Scale 1:250		Drawn By AA	
Drawing Size A3		Checked By IEL	
Date 27.05.2022		Approved By IEL	
Drawing Number		Rev	
300829-002			

Rev	Amendment	Drawn	Date	Checked
-----	-----------	-------	------	---------

FILE REF:

© Sanderson Associates (Consulting Engineers) Ltd.