




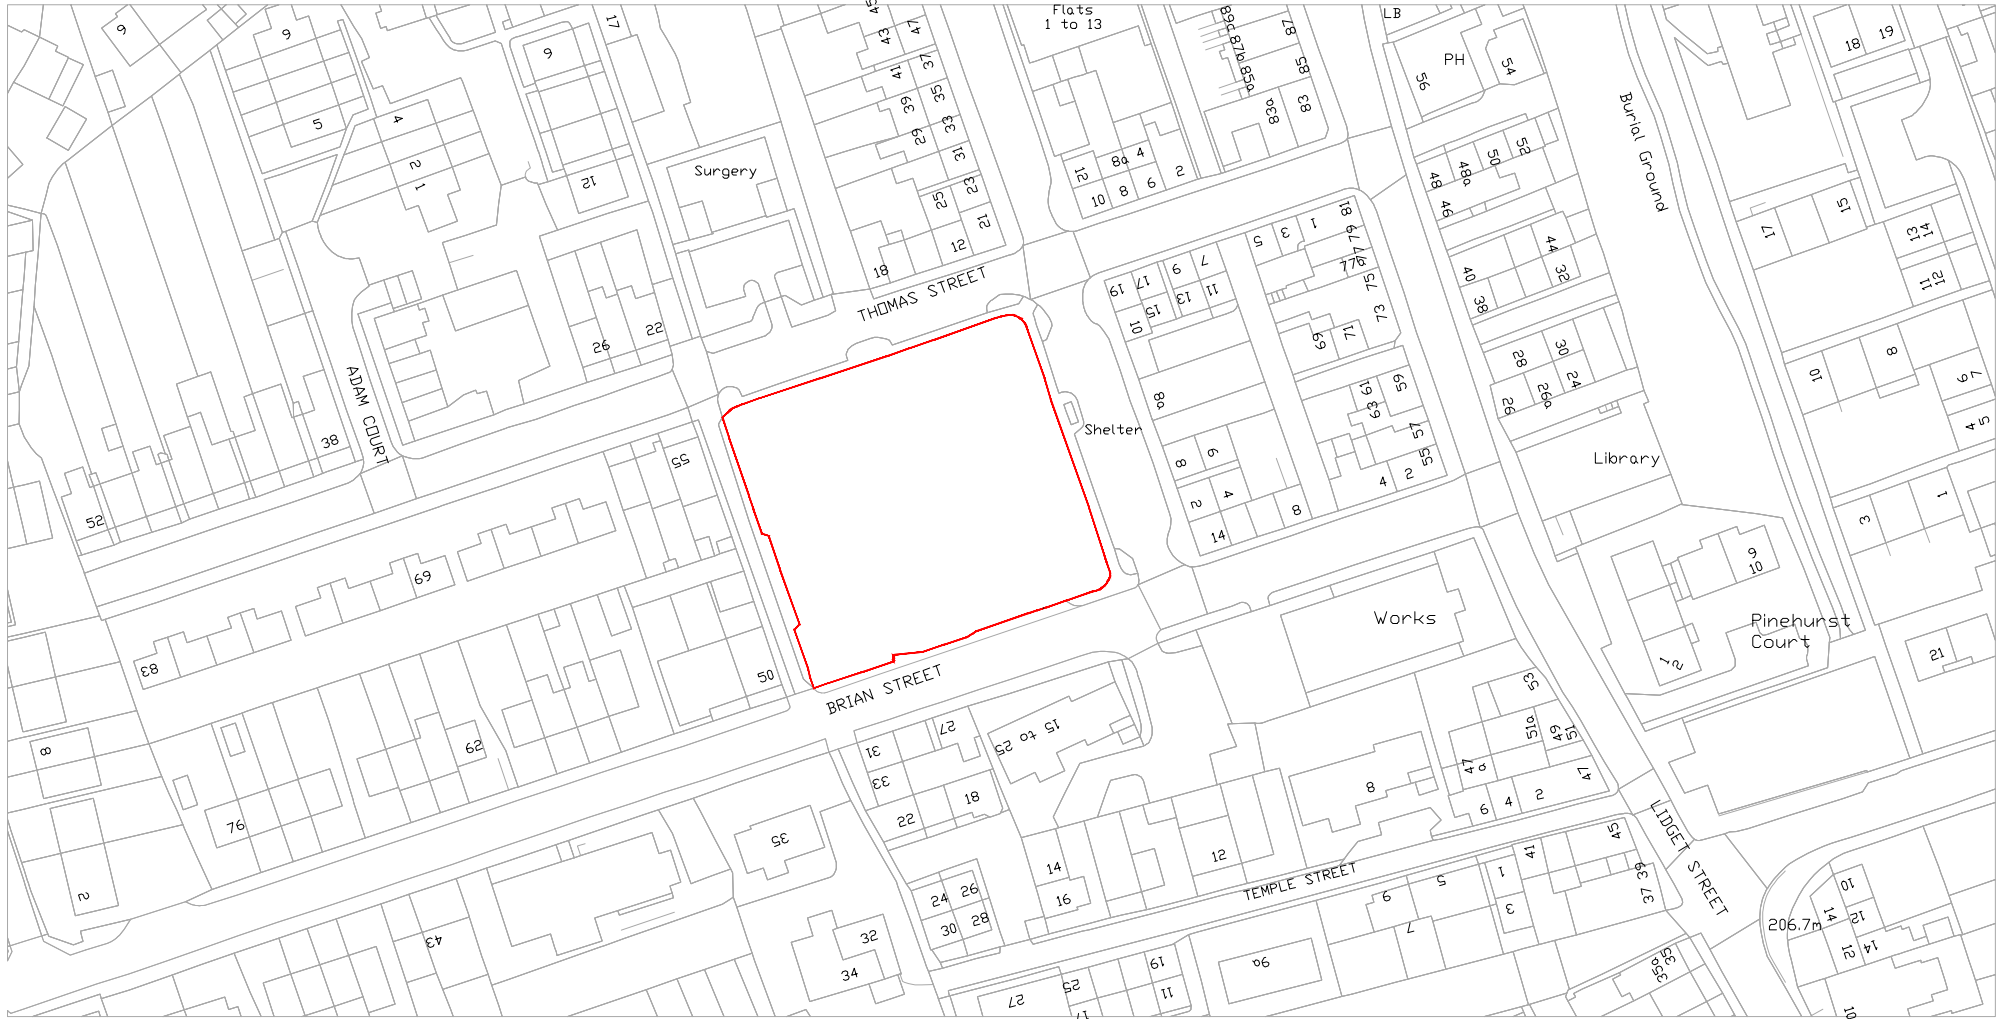

ReQuestAPlan  
Map number: TQR0M21302103215489  
Map created for: 2017/00000000  
© Crown copyright and database rights 2022 OS 100000000  
File of Purchase: 2017-00000000  
1 Yearly Subscription: 2017-00000000

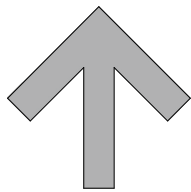

N

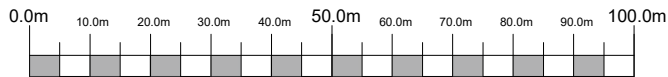

|   |          |                               |                    |               |             |
|---|----------|-------------------------------|--------------------|---------------|-------------|
| A   | 21/06/22 | Title block has been amended. |                    | CM            | JB          |
| -   | 01/01/21 | Original Drawing              |                    | JB            | JB          |
| Rev   | Date     | Revision Description          |                    | Drawn By      | Approved By |
| <div><div><div><div><div></div><div></div><div></div></div></div><div>ARCHITECTS</div></div><div>6 Pioneer Court, Darlington, DL1 4WD<br/>t: 01325 484 111<br/>e: studio@adgarchitects.co.uk<br/>w: www.adgarchitects.co.uk</div></div> |          |                               |                    |               |             |
| Client<br>Muller Property Group   |          |                               |                    |               |             |
| Project Information<br>Proposed Care Home Development<br>21 Thomas Street, Lindley, Huddersfield HD3 3JJ   |          |                               |                    |               |             |
| Drawing Title<br>Existing Site Location Plan   |          |                               |                    |               |             |
| A1 Scale   |          |                               | A3 Scale<br>1:1250 |               |             |
| Job Number<br>H.21.81   |          | Drawing Number<br>(9-) 1      |                    | Revision<br>A |             |
| Drawing Issue<br>PLANNING   |          |                               |                    |               |             |

© Copyright 2018 ADG Architects Ltd