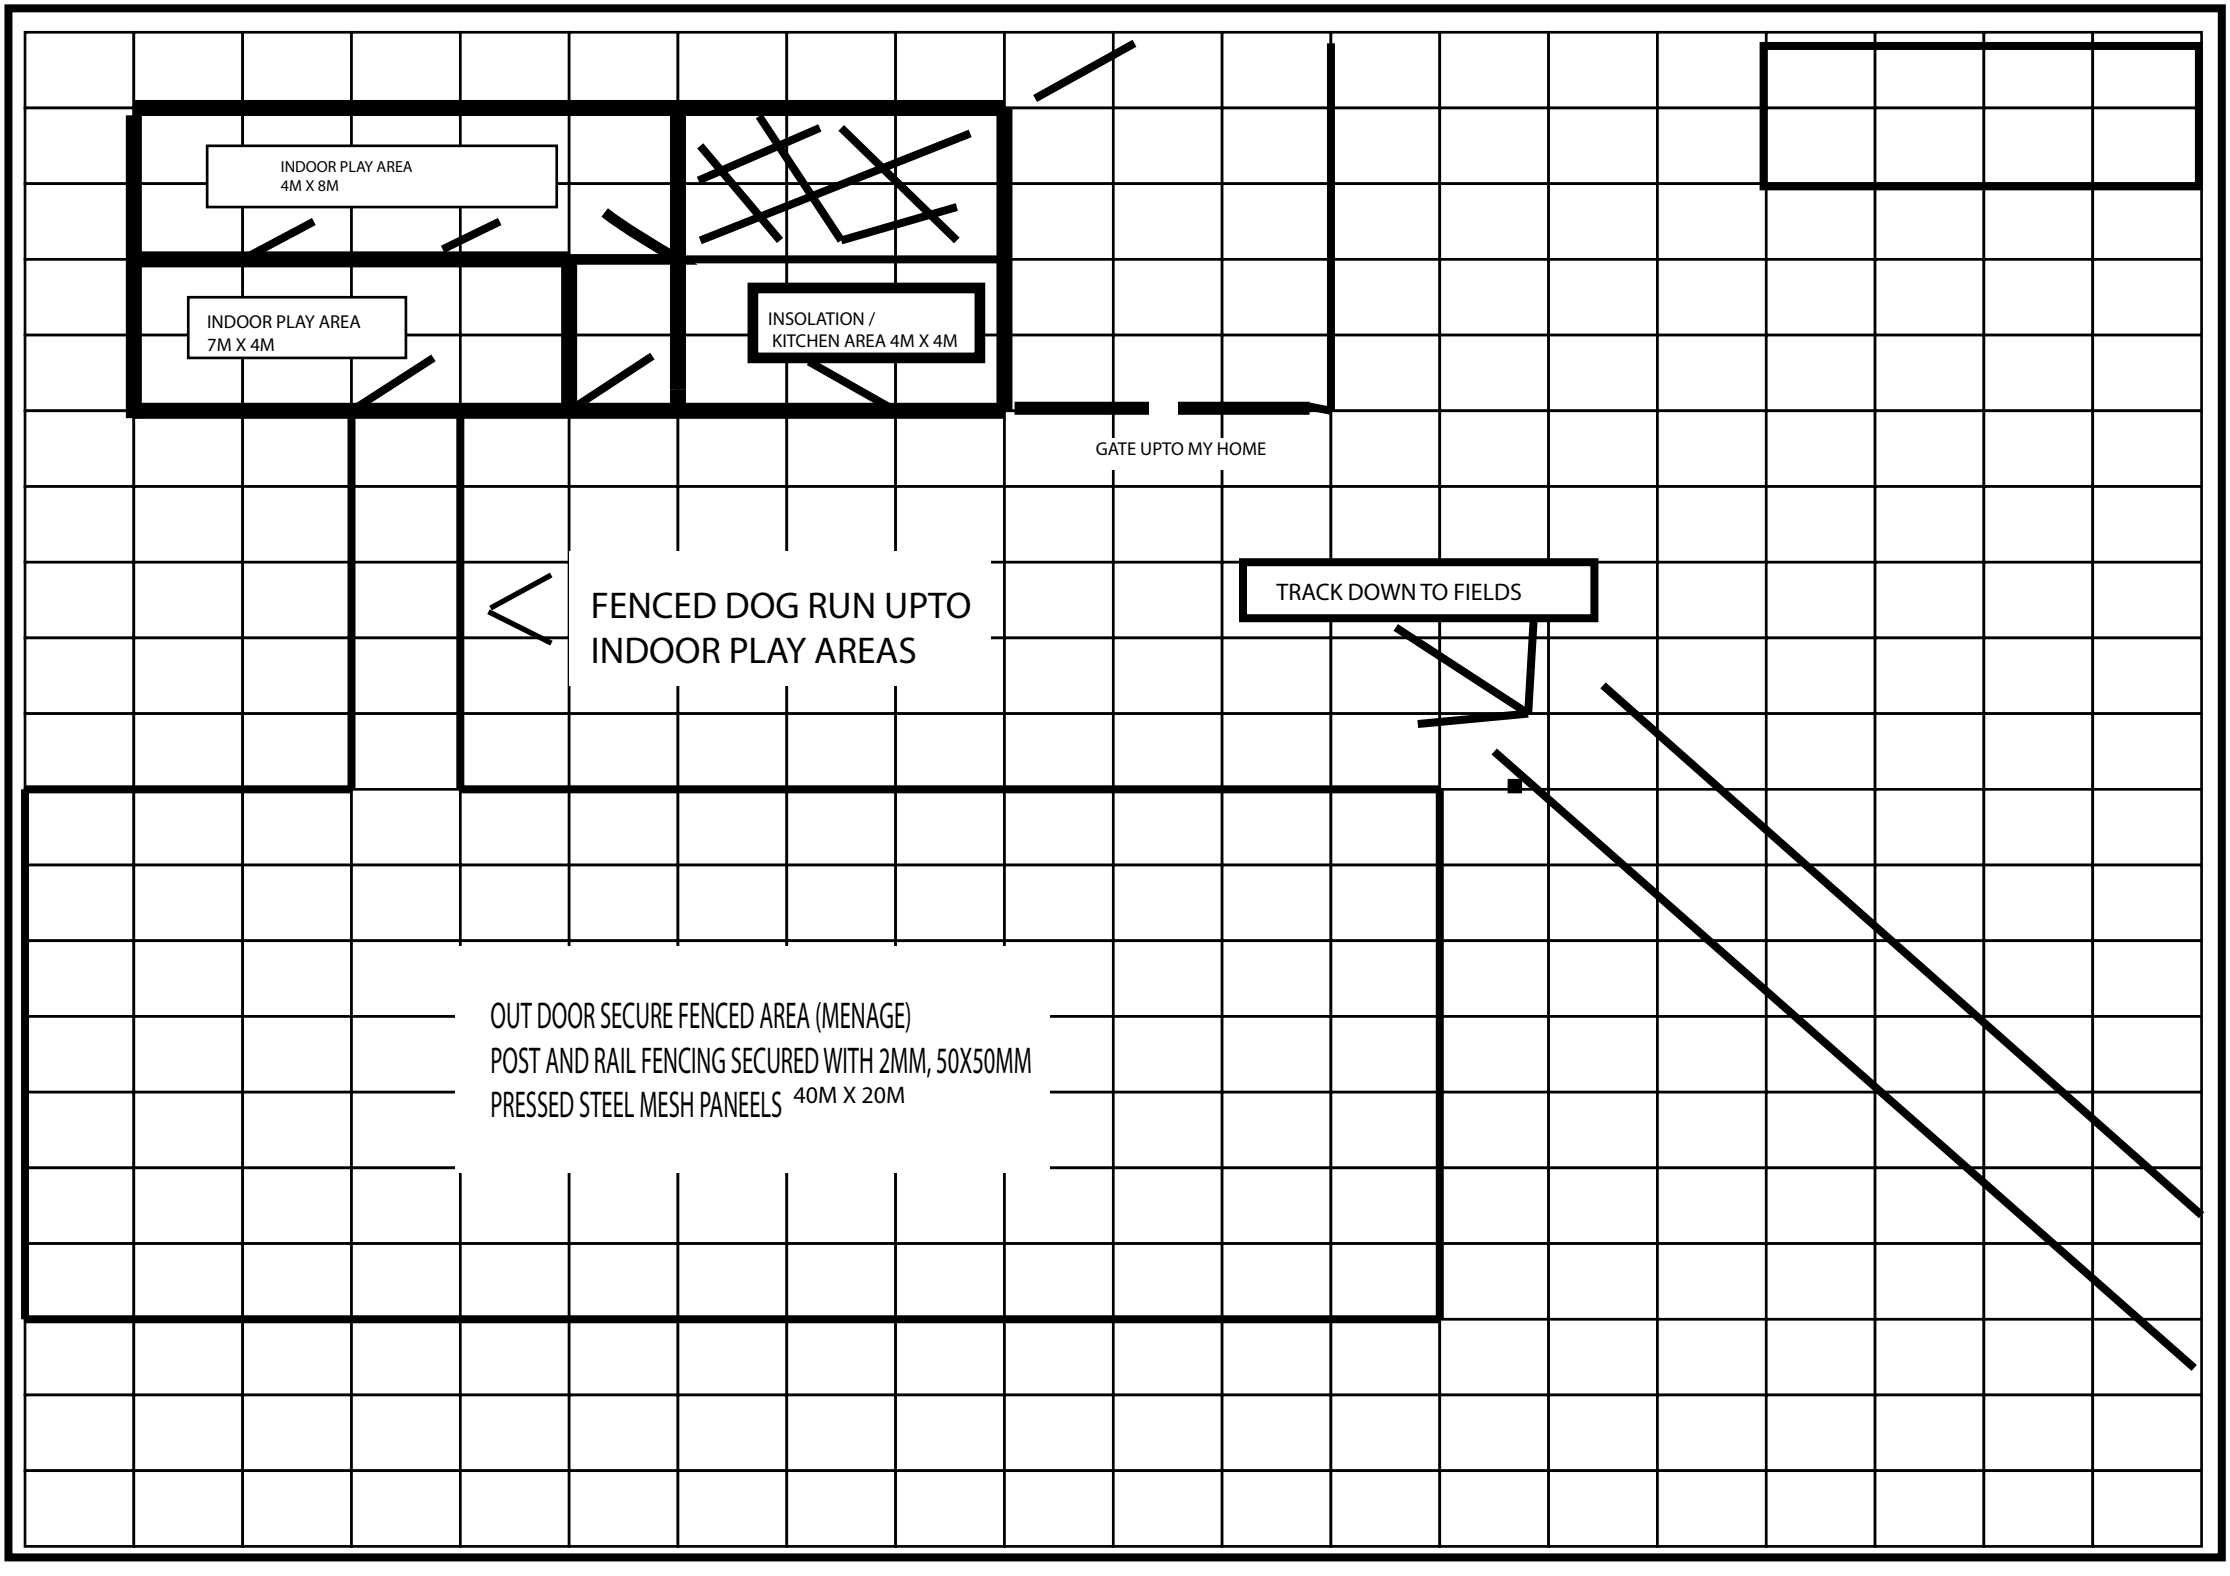
INDOOR PLAY AREA
4M X 8M
INDOOR PLAY AREA
7M X 4M
INSOLATION /
KITCHEN AREA 4M X 4M
GATE UPTO MY HOME
FENCED DOG RUN UPTO
INDOOR PLAY AREAS
TRACK DOWN TO FIELDS
OUT DOOR SECURE FENCED AREA (MENAGE)
POST AND RAIL FENCING SECURED WITH 2MM, 50X50MM
PRESSED STEEL MESH PANEELS 40M X 20M