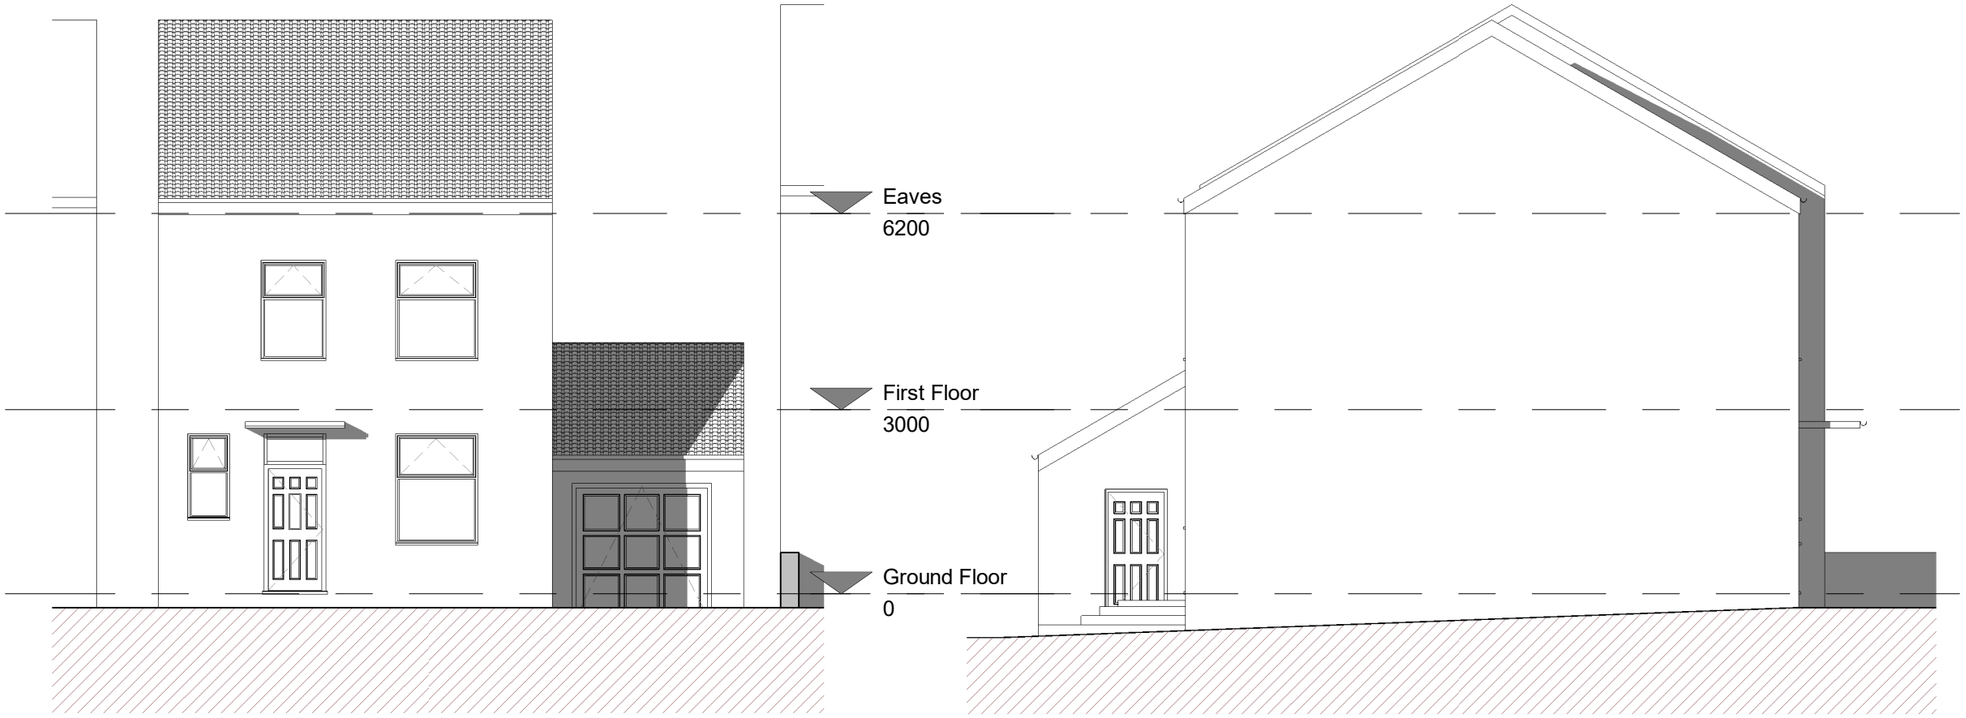

Proposed Front Elevation

1 : 100

Proposed Side (East) Elevation

1 : 100

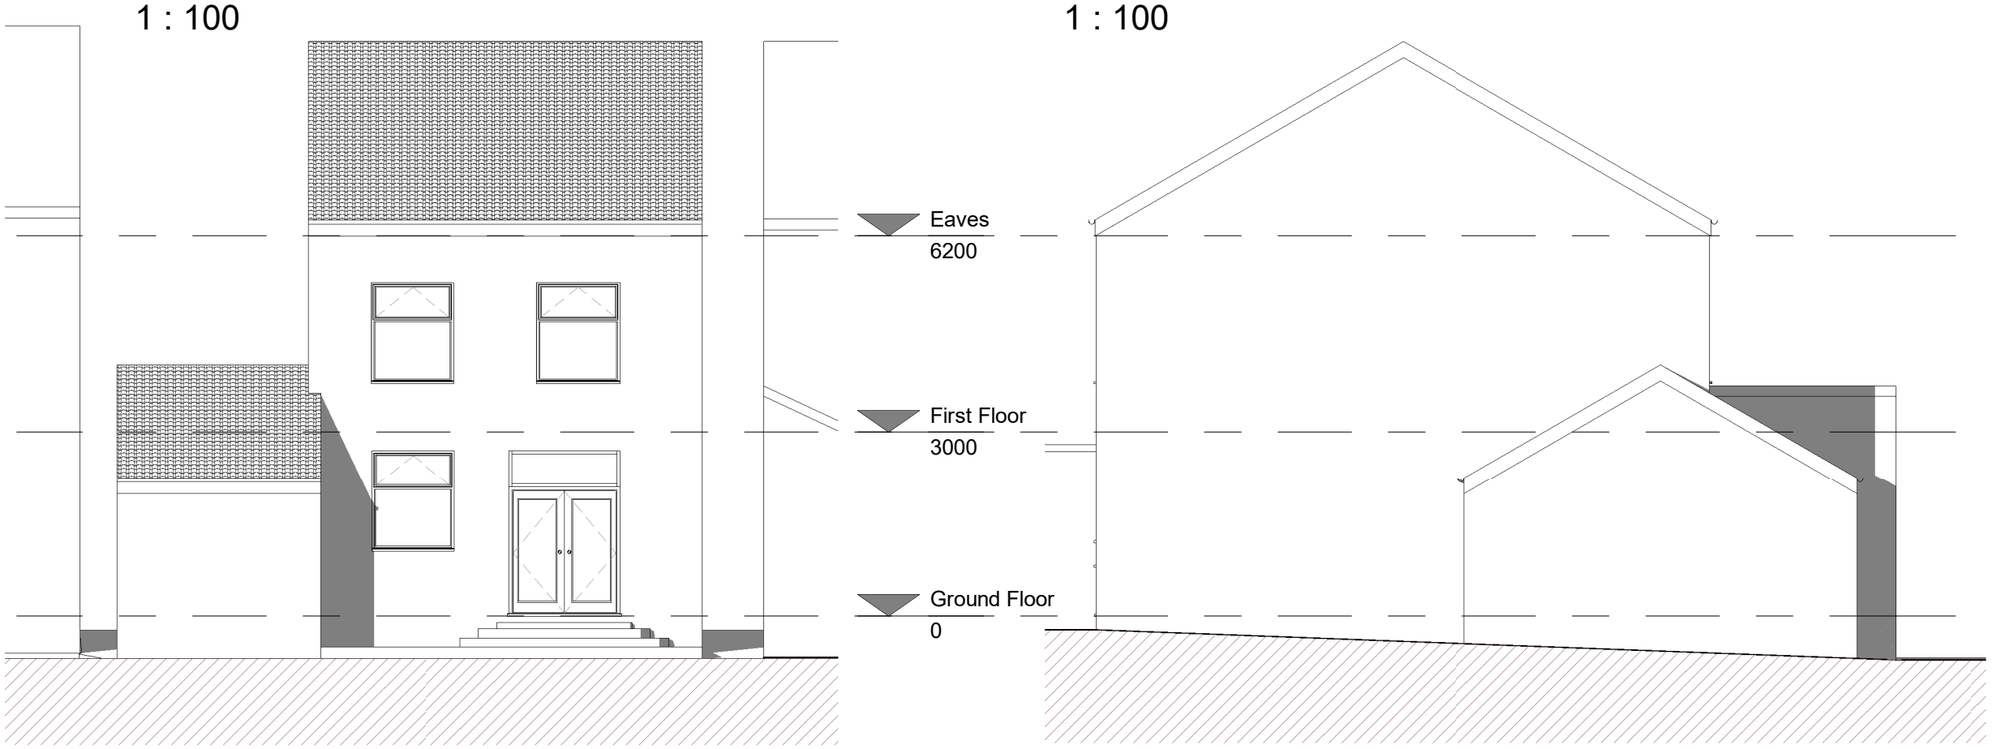

Proposed Rear Elevation

1 : 100

Proposed Side (West) Elevation

1 : 100

Revision	Description

Location

Land Adjascent to 1 Dewhurst Road
Huddersfield
HD2 1BW

Title

Proposed Elevations

Scale

1 : 100 @A3

Drawing No. S21362 / P-104

Revision

hello@spokelimited.co.uk tel: 0113 335 0975

SPOKE
ARCHITECTURAL DESIGN

This drawing is copyright and shall not be reproduced without permission of Spoke Architectural Limited.
Do not scale from this drawing, use figured dimensions only.
It is the Contractors responsibility to check all dimensions on site.
This drawing is to be read in conjunction with all Structural Engineers' drawings.
It is the Contractors responsibility to ensure compliance with Building Regulations.
This drawing is to be read in conjunction with all Spoke's relevant drawings and schedules.