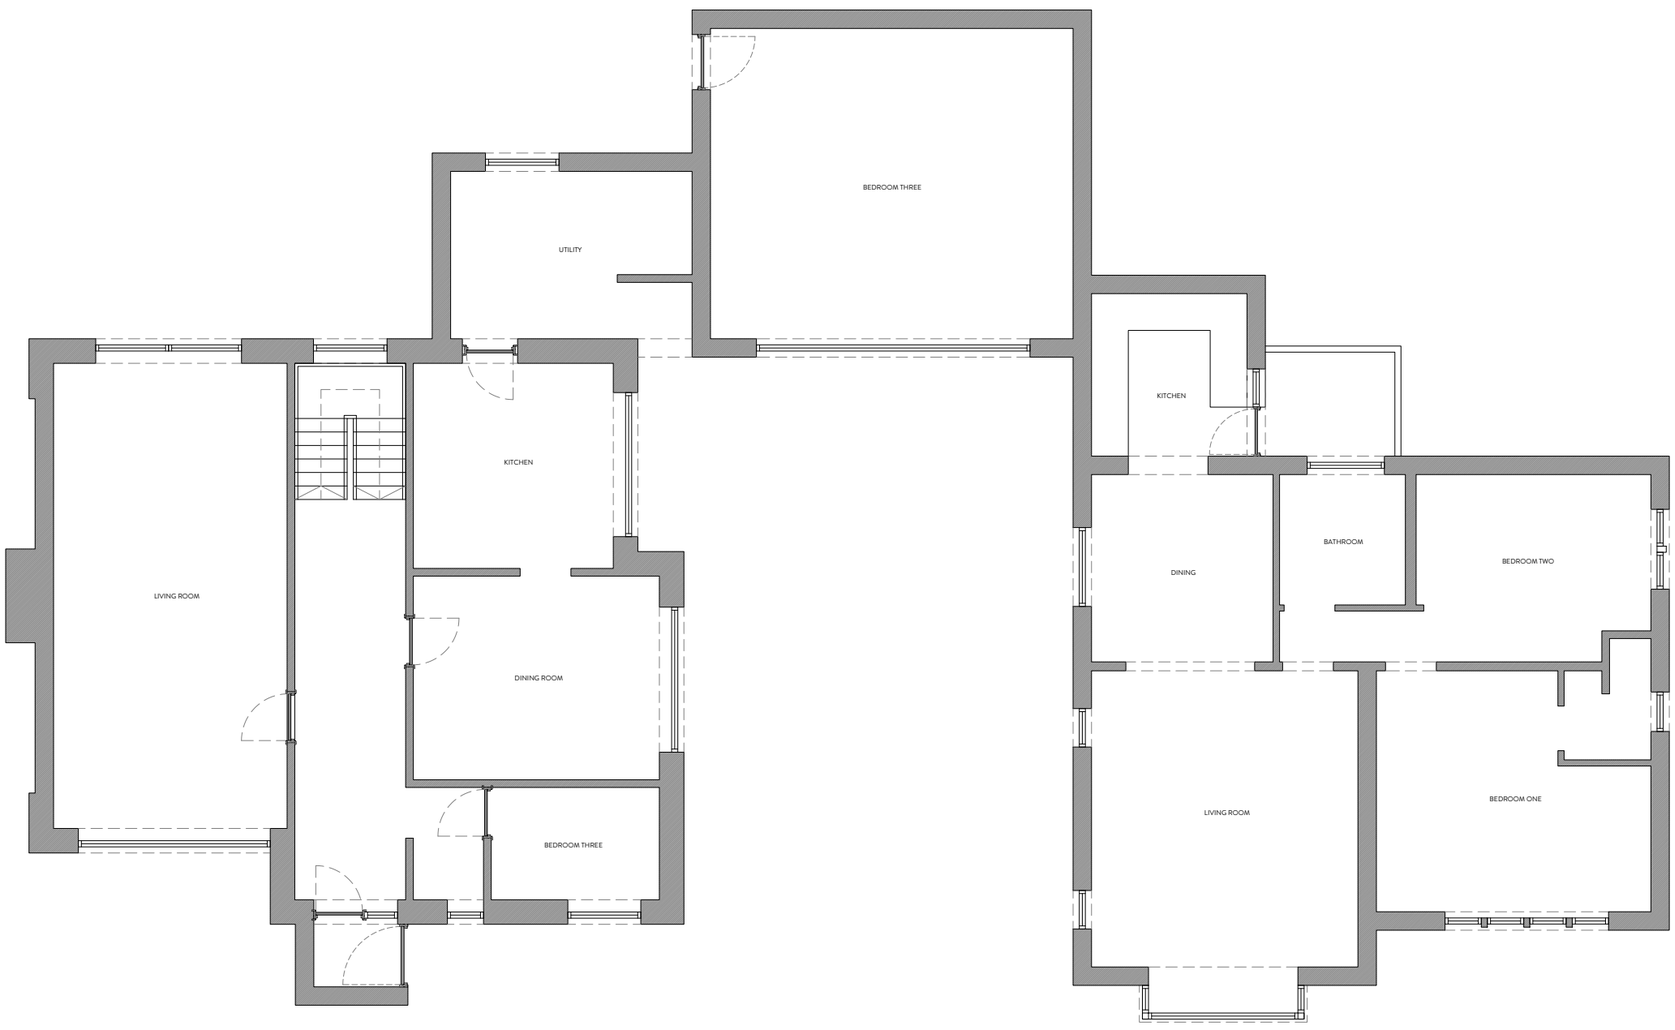

EXISTING GROUND FLOOR PLAN.
1:100

11 FLASH LANE | 11A FLASH LANE

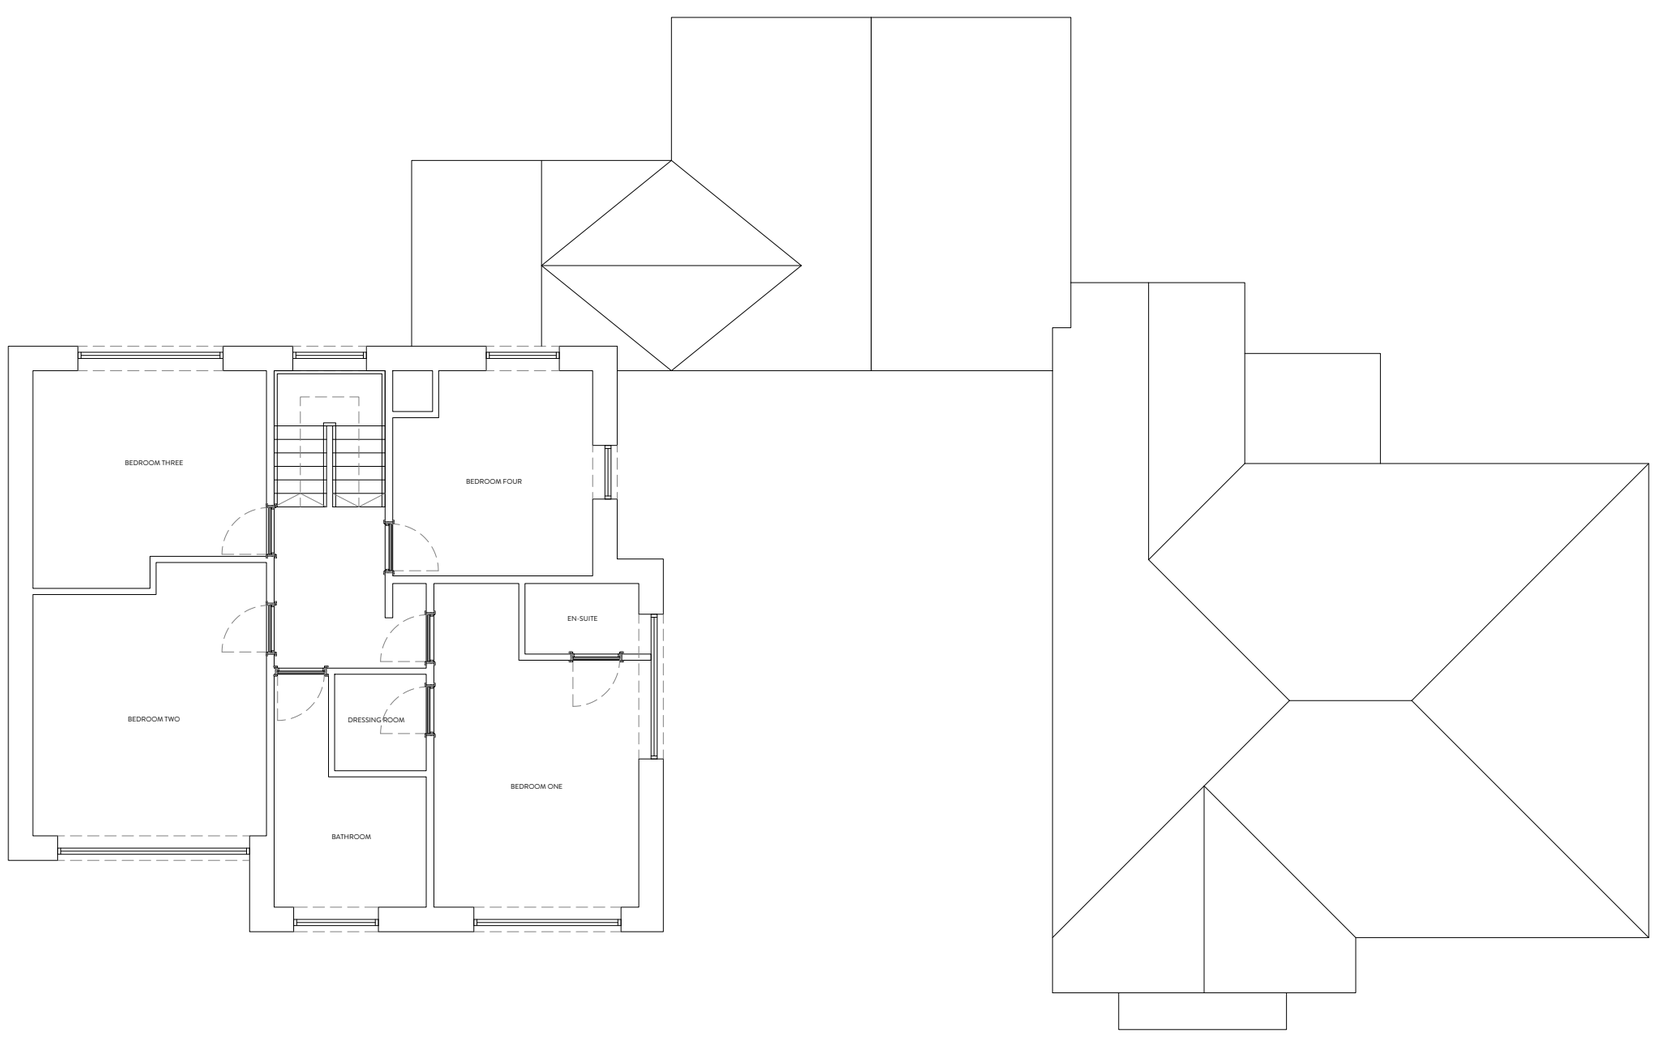

EXISTING FIRST FLOOR.
1:100

2021 Best of Houzz Service

BUILD 2021 Home Builder Awards

BUILD Architecture Awards 2019

2021 NORTHERN DESIGN AWARDS FINALIST

REVISION	DESCRIPTION	DATE
-	-	-
-	-	-
-	-	-
-	-	-
-	-	-
-	-	-
-	-	-
-	-	-
-	-	-
-	-	-
-	-	-
-	-	-

STATUS: CONSTRUCTION DRAWING

ORANGE DESIGN STUDIO.
ARCHITECTURAL PRACTICE

hello@orangedesignstudio.co.uk
59A, Huddersfield Road, Mirfield, WF14 8AA
orangedesignstudio.co.uk
01924 650930

COPYRIGHT © ORANGE DESIGN STUDIO LIMITED

PROJECT TITLE: FLASH LANE

DRAWING TITLE: EXISTING GENERAL ARRANGEMENT

SCALE	DRAWN	CHECKED	PROJECT REFERENCE
1:100	JH	JH	/
PAPER SIZE	**DWG NUMBER**	**DATE**	**REVISION**
A1	(EX)001	15/6/22	A

CLIENT: J.S.H