


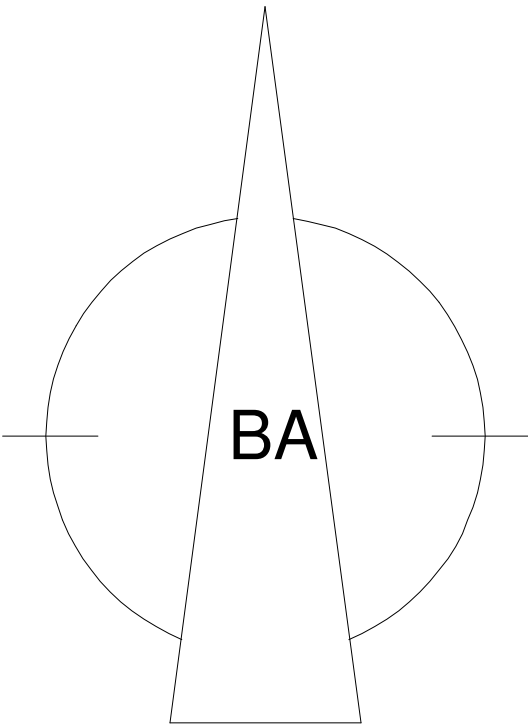

Brunswick Architectural 6, Warneford Road, Huddersfield, HD4 5TW Mobile: 07860 354023 E-Mail: mick@brunswickstates.com	
CLIENT: R & R Wood	
TITLE: O'COT FARM, O'COT LANE, SCAMMONDEN	
NOTES: This drawing is for Building Control & Planning Permission purposes only. Brunswick Arch. accept no liability for errors or omissions. The drawing may be used for estimating purposes. The Principal Contractor must cost fully from a site investigation. The Contractor is responsible for checking site dimensions, materials etc, and all building work, such work being checked by Building Control on site, as may be appropriate. Brunswick Architectural disclaim any liability for works carried out.	
Revisions:	
PROPOSED EXTENSION PLAN	
SCALE: 1:50 @ A1	DATE: 5 April 2022
DRG No:22_100.3	