


LOCATION PLAN

O'Cot Farm, O'Cot Lane,
Scammonden, HD3 3FW

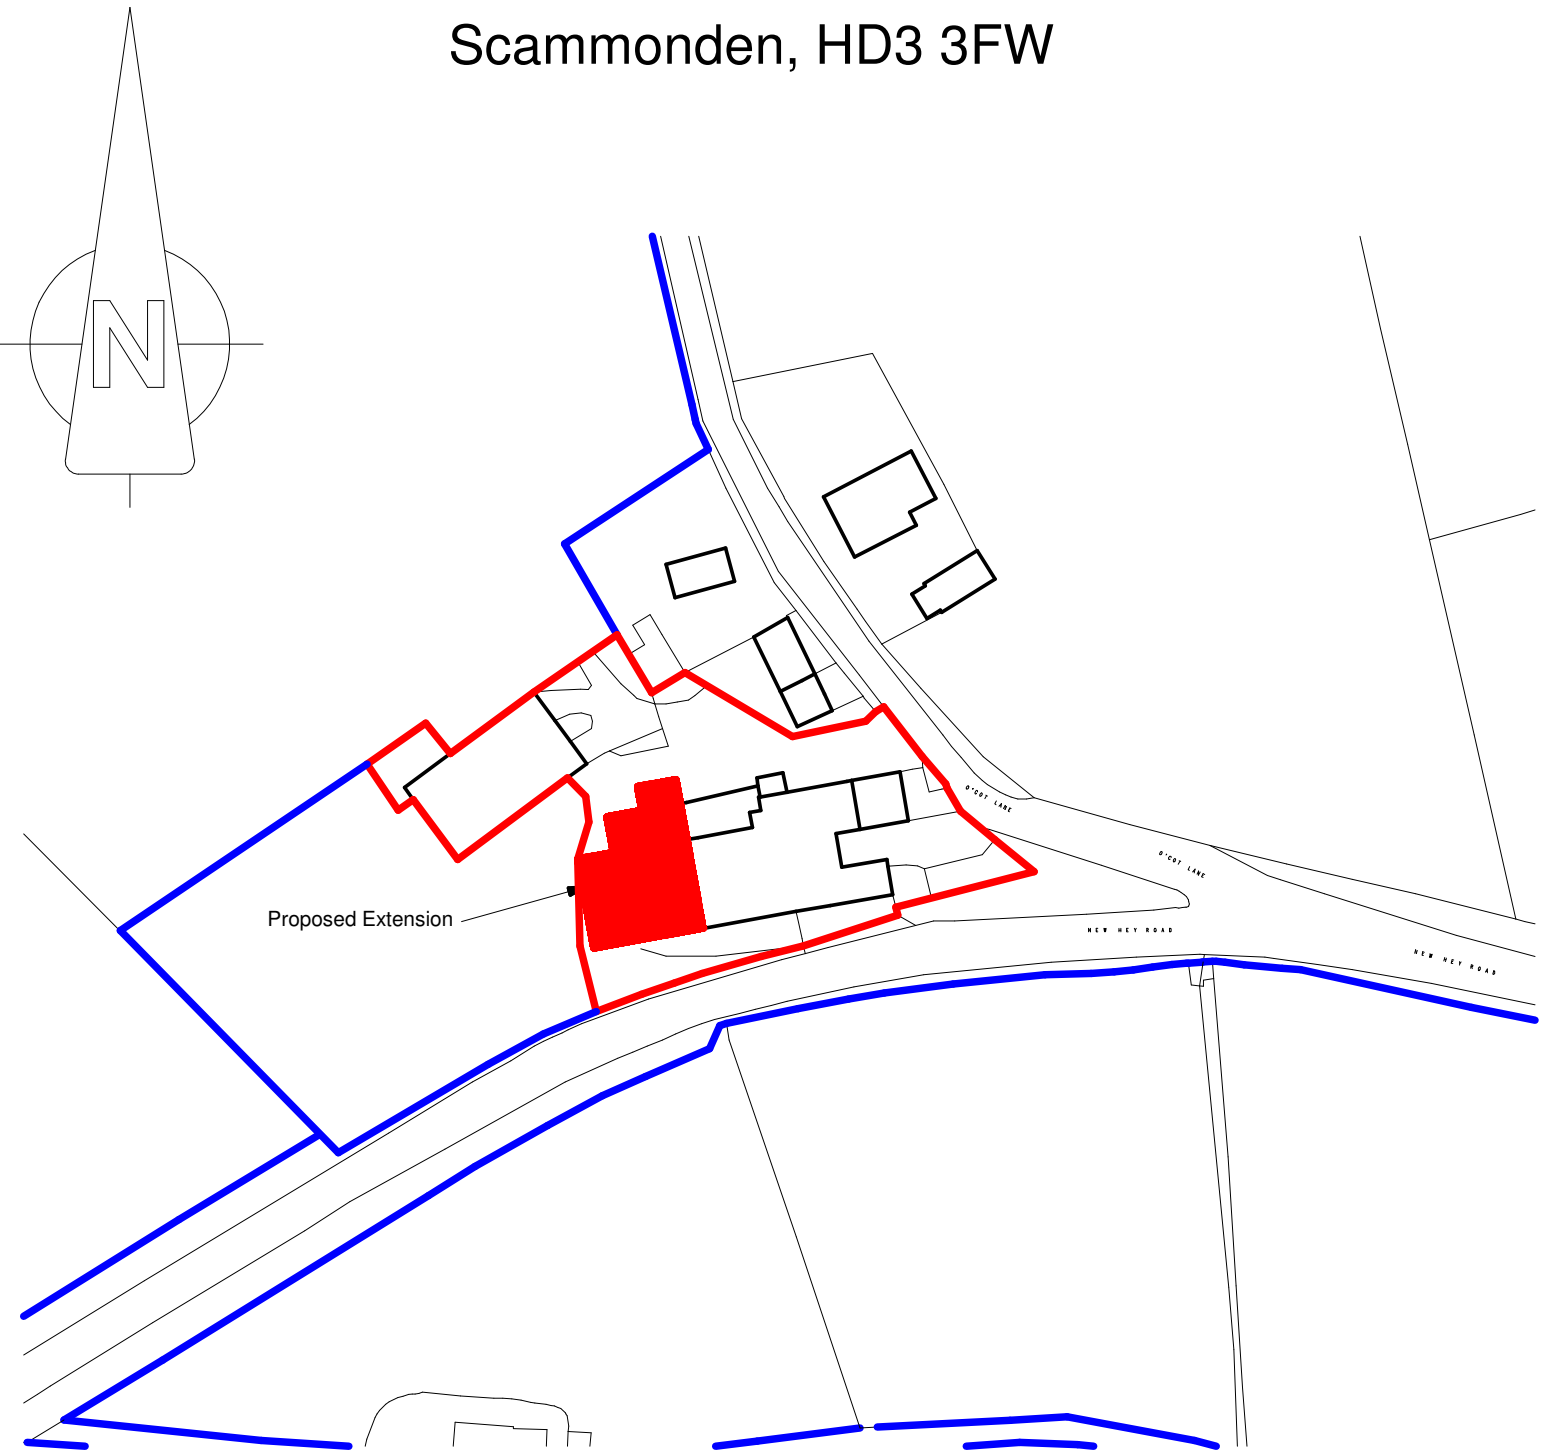

Scale - 1:1250 @A4

Date - 22 July 2022

Site Boundary shown in Red Outline
Land in same ownership shown in Blue Outline

DRG No: 22_100A