
Station	Easting	Northing	Level
ST01	405900.402	415756.944	353.245
ST02	405873.194	415756.740	353.899
ST03	405848.734	415759.291	354.109
ST04	405830.610	415767.007	354.581
ST05	405791.386	415740.565	356.136
ST06	405841.138	415725.354	357.027
ST07	405894.323	415725.931	358.968
ST08	405891.360	415741.405	354.997

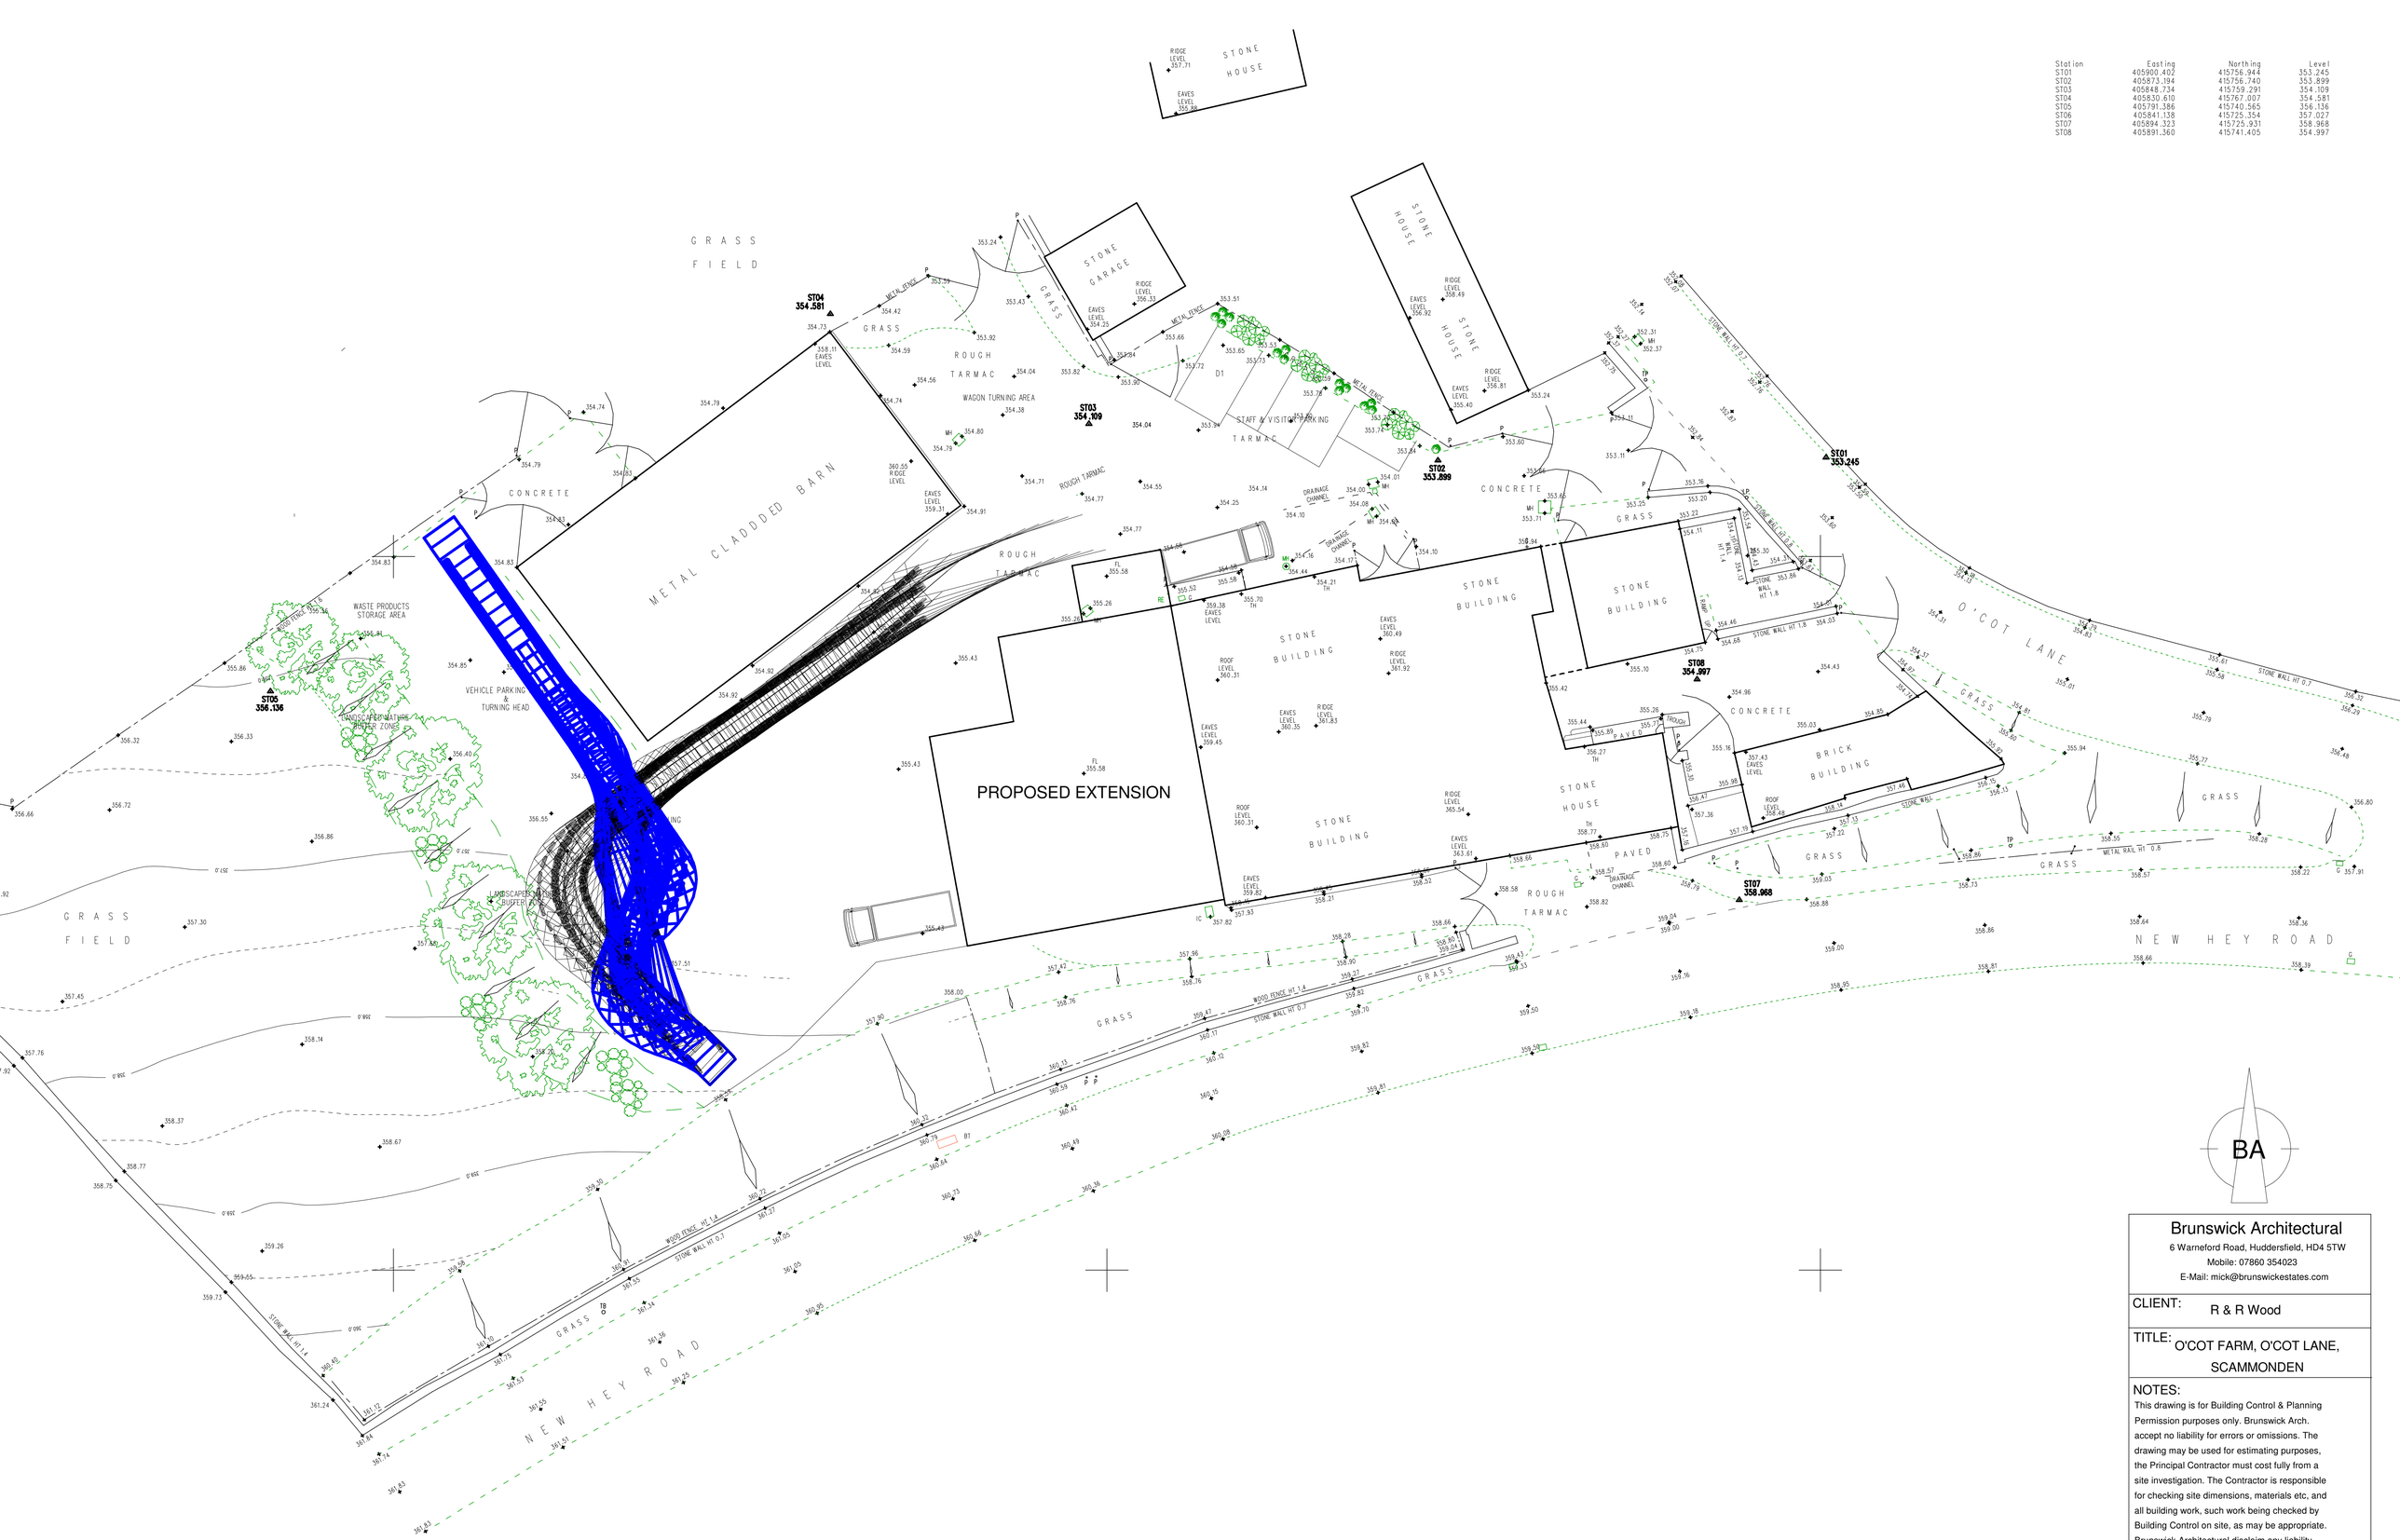

Topographical Survey carried out by Ellam Land Surveys

BA

Brunswick Architectural
6 Warneford Road, Huddersfield, HD4 5TW
Mobile: 07860 354023
E-Mail: mick@brunswickestates.com

CLIENT: R & R Wood

TITLE: O'COT FARM, O'COT LANE, SCAMMONDEN

NOTES:
This drawing is for Building Control & Planning Permission purposes only. Brunswick Arch. accept no liability for errors or omissions. The drawing may be used for estimating purposes, the Principal Contractor must cost fully from a site investigation. The Contractor is responsible for checking site dimensions, materials etc, and all building work, such work being checked by Building Control on site, as may be appropriate. Brunswick Architectural disclaim any liability for works carried out.

PROPOSED SWEPT PATH LAYOUT

SCALE: 1:200 @ A1

DATE: 20 Oct 2022

DRG No22_100.0.3