


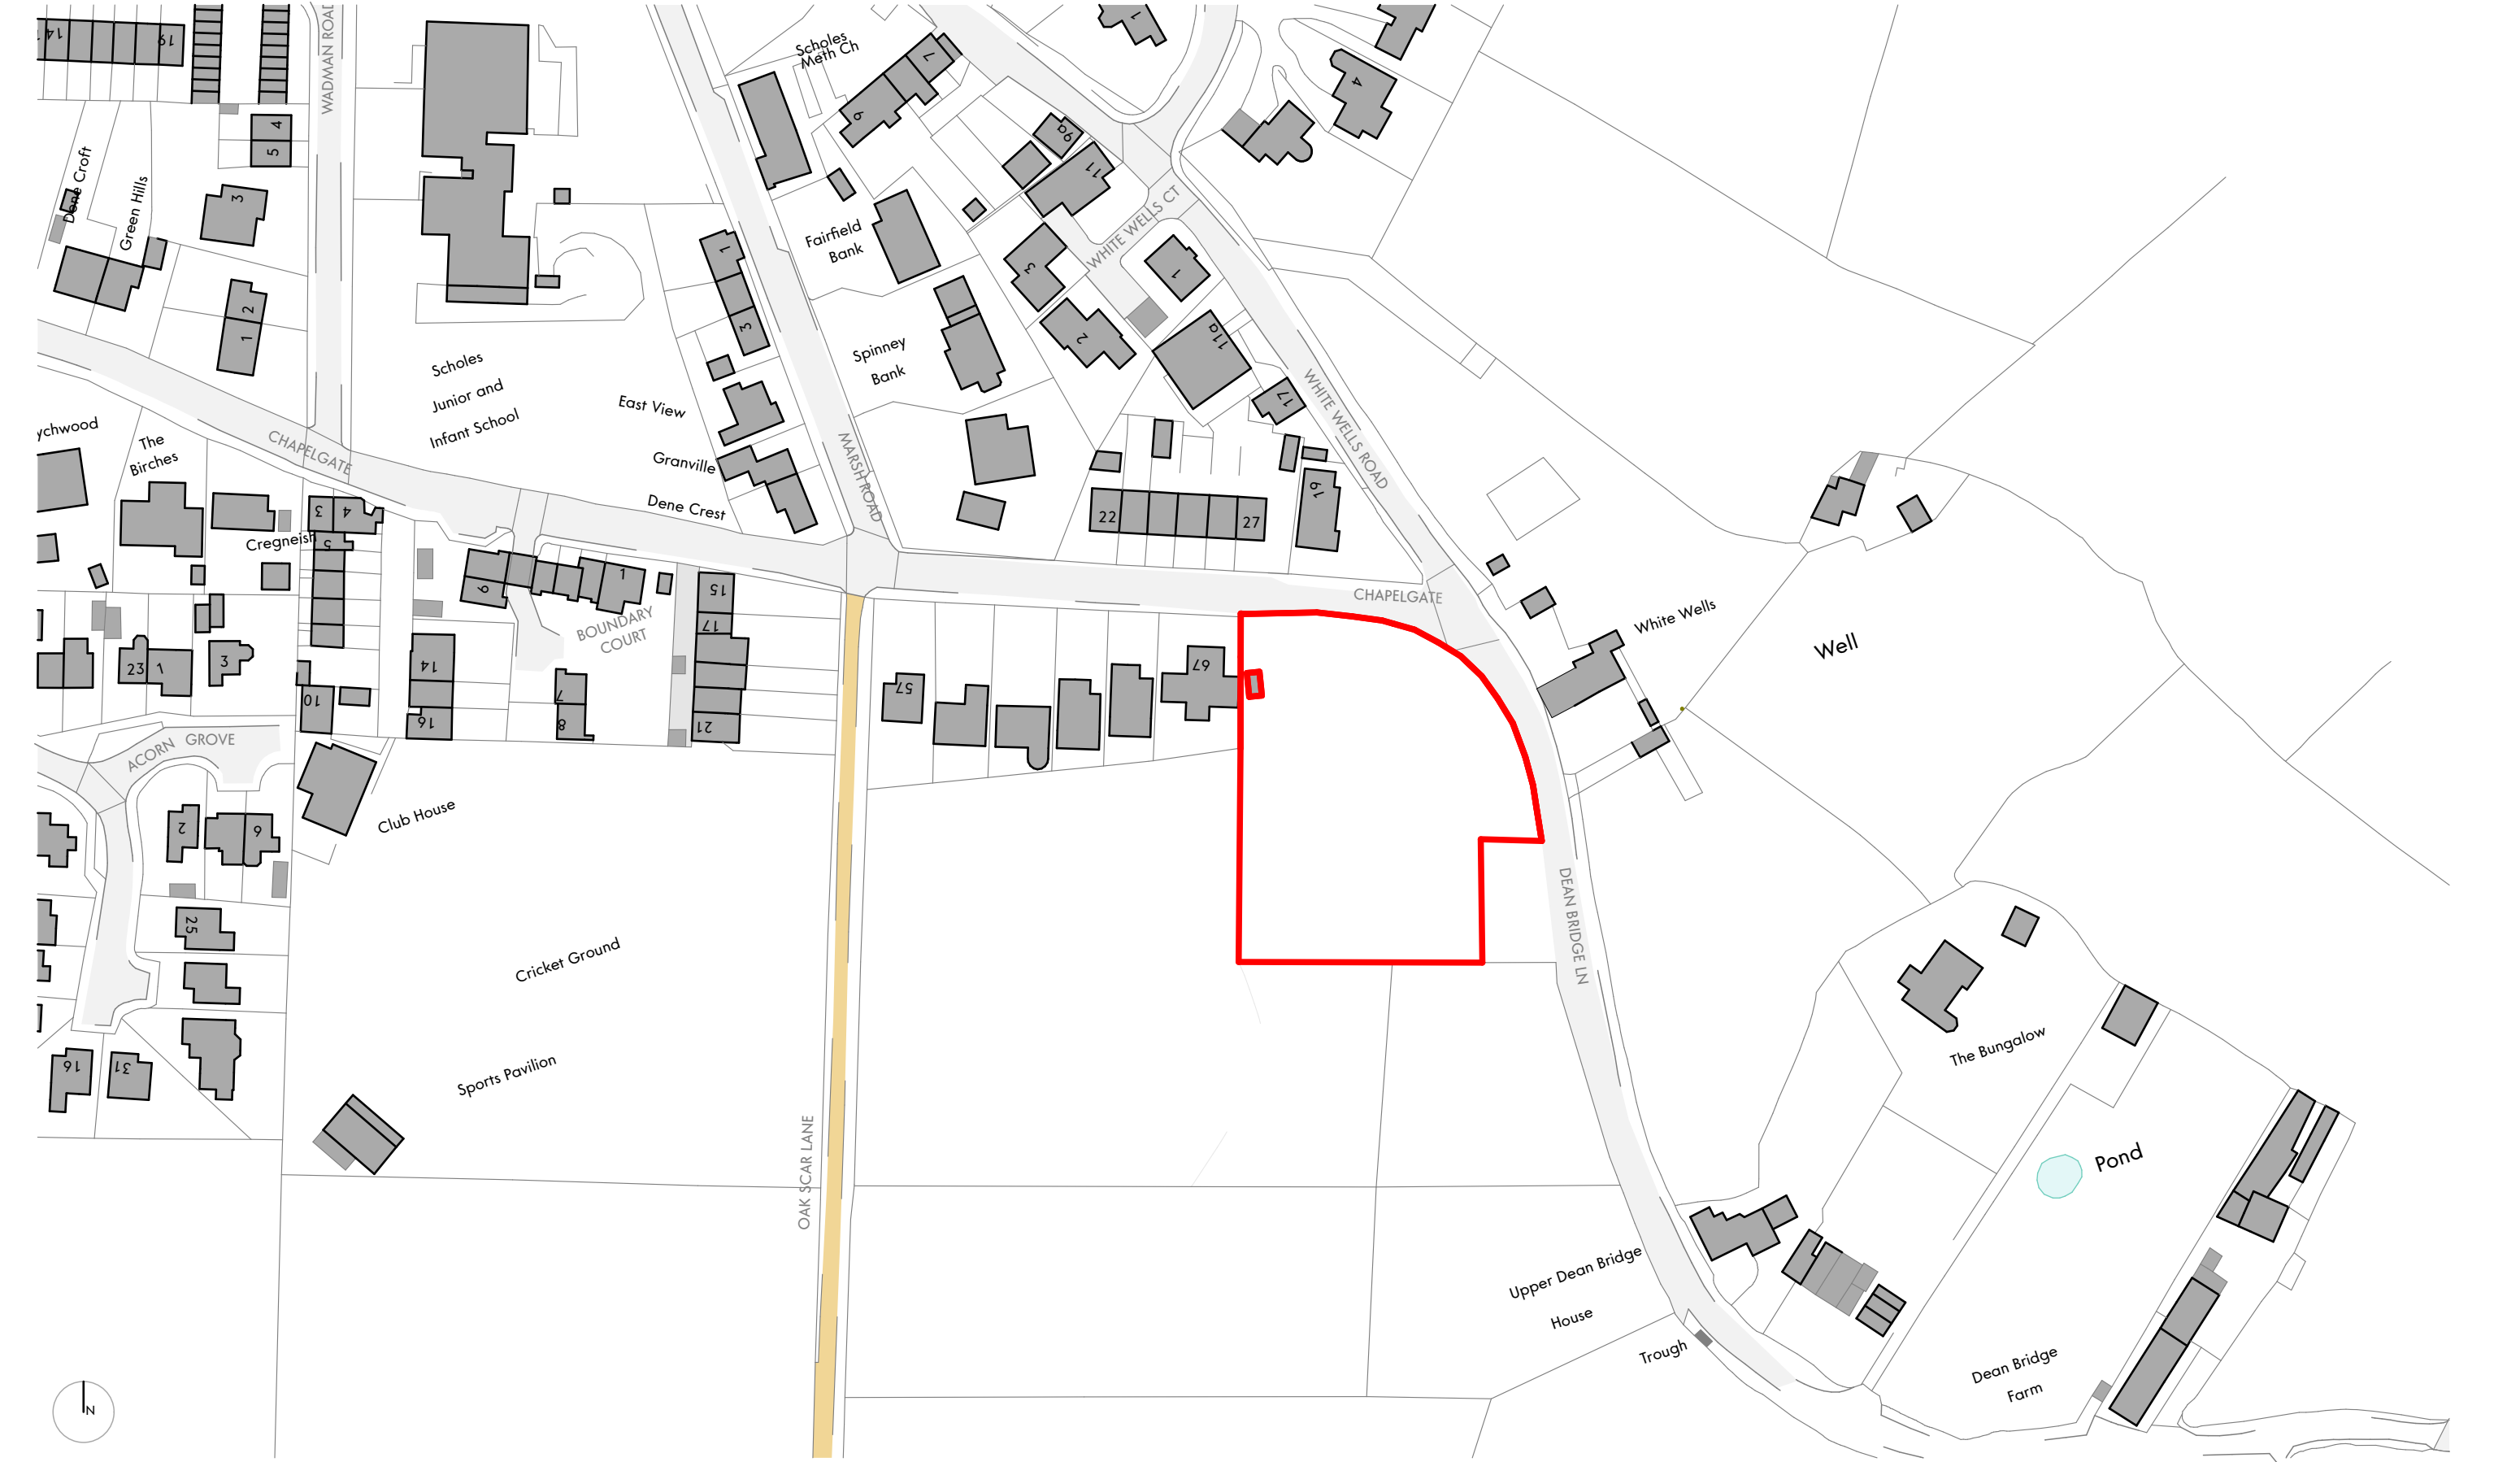

This drawing is the property of GWP Architecture. Copyright is reserved by them and the drawing is issued on the condition that it is not copied, reproduced, retained, or disclosed to any unauthorised person, either wholly or in part, without the consent in writing of GWP Architecture.

All drawings and specifications should be read in conjunction with the project health and safety plan; any possible conflicts should be presented to the Planning Coordinator.

All work to be carried out in accordance with current Building Regulations.


Contractors must verify all dimensions at the job before commencing any work or making shop drawings.

Written dimensions should be taken. Do not scale off drawing. Do not take digital dimensions from this drawing.

Any discrepancies to be reported to the Architect.

KEY

 Site Development Boundary

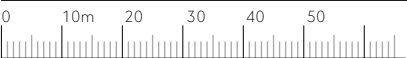

Scale - 1:1250 @A3

P01	12.04.22	First Issue	CT	DT
Rev	Date	Comment	Dr	Ch

B:\wcloud - DESKTOP-H2C\OHA - B\wcloud Basic for ARCHICAD 25\Chippings Dump Site - 14622112-GWP@P-01-DR-A-Buddenfield_EcoHomes_P02

GWP Job Reference (462)2112

Job Title Chippings Site, Scholes

Client



Site Location

Name	(462)-GWP-01-01-D-A-(PA)-0001		
Scale	1:1250@A3	Revision	P02
Drawn/Checked	CT / RT	First Issue	12.04.22
Drawing Status	S2 - WIP		



CHARTERED ARCHITECTS
INTERIOR DESIGNERS
SPACE PLANNERS
PROJECT MANAGERS
LANDSCAPE ARCHITECTS

Bracken House, Lidgett Lane, Leeds LS8 1PQ
+44(0)113 266 6044 (f) | +44(0)113 268 1859 (f)
architecture@gwp-arch.com | www.gwp-arch.com