


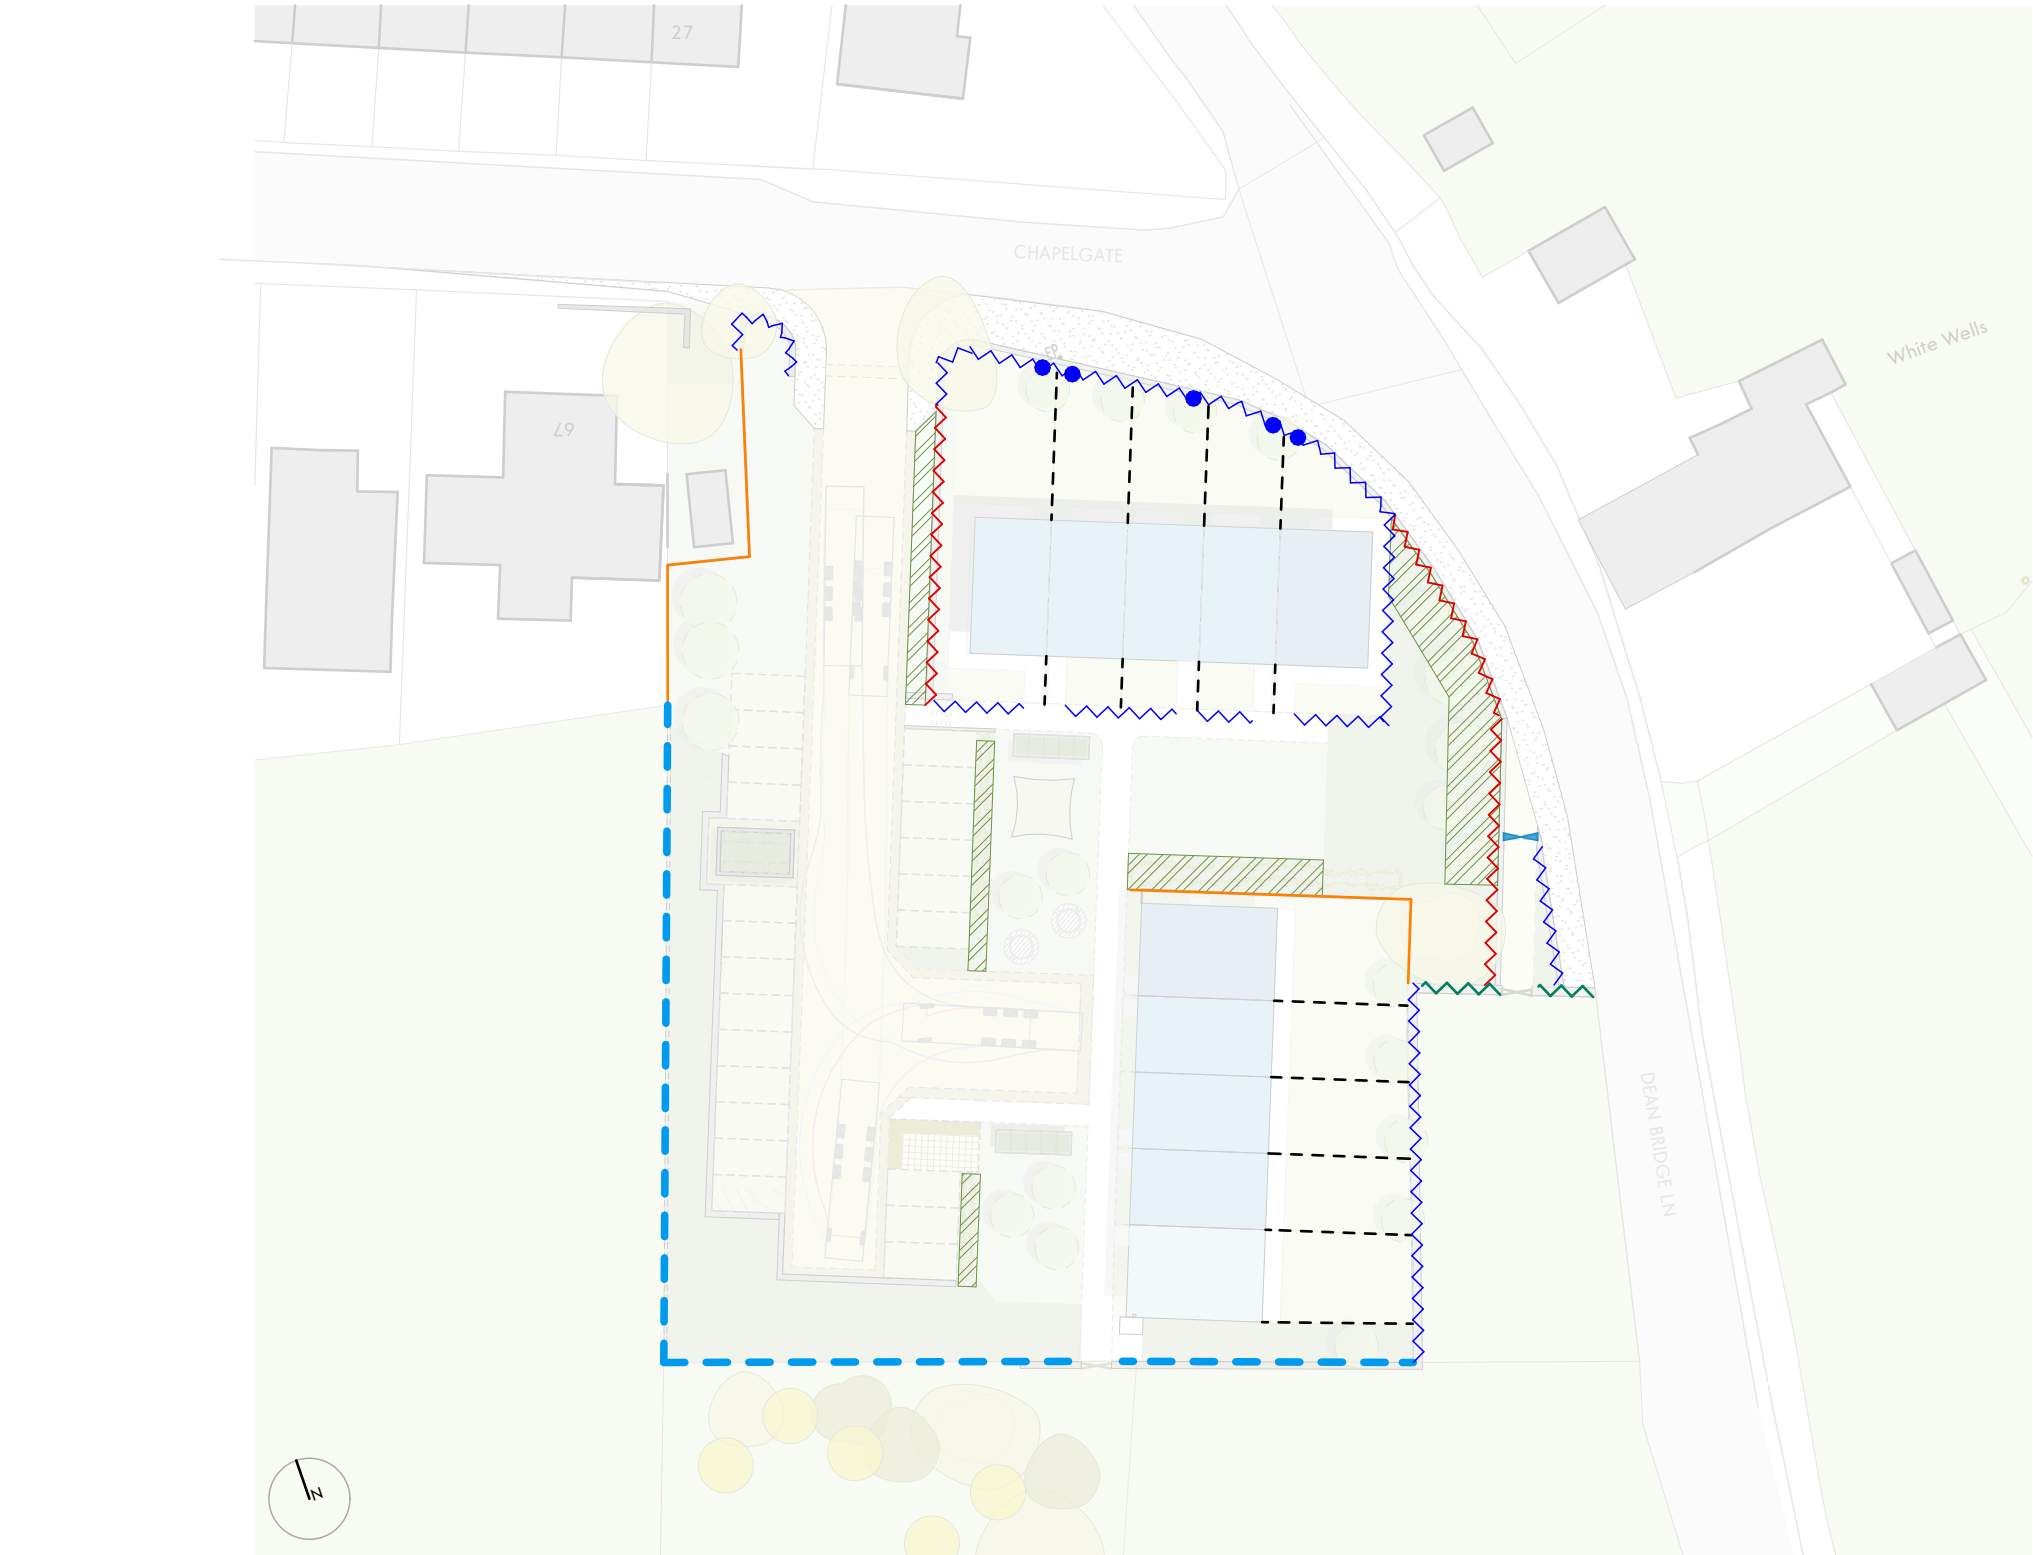

TYPES.
For Details / Elevations See Drawing
ref: (PA)0006

- TYPE A - Boundary Treatment - Low level 900mm dry stone walls w/ stone pillars and gates at openings. (Fixed gates to Chapelgate)
- Fixed panel gate (painted)
- TYPE B - Boundary Treatment - 1100mm dry stone wall
- TYPE C - Fencing between Gardens - 900mm timber fence.
- TYPE D - Privacy Boundary treatment - 1800mm high timber fence w/concrete toe board .
- TYPE E - Site Boundary Treatment - Hit and miss fencing 1800mm.
- Low level defensive planting
See drawing Landscaping Architect's plan for further details
- Existing dry stone wall - Repair and make good.
- New agricultural access gate.

This drawing is the property of GWP Architecture. Copyright is reserved by them and the drawing is issued on the condition that it is not copied, reproduced, retained, or disclosed to any unauthorised person, either wholly or in part, without the consent in writing of GWP Architecture.
All drawings and specifications should be read in conjunction with the project health and safety plan, any possible conflicts should be presented to the Planning Coordinator.
All work to be carried out in accordance with current Building Regulations.
Contractors must verify all dimensions at the job before commencing any work or making shop drawings!
Written dimensions should be taken. Do not scale off drawing. Do not take digital dimensions from this drawing.
Any discrepancies to be reported to the Architect.



P03	07.07.22	Minor updates	CT	RT	
P02	12.04.22	Boundary types updated	CT	RT	
P01	04.04.22	First Issue	CT	RT	
Rev	Date	Comment	Dr	Ch	
B:\Vcloud - DESKTOP-H2C\OHA - BIVcloud Basic for ARCHICAD 25\Chippings Dump Site - (462)2112-GWP@P-01-DR-A-Huddersfield_EcoHolmes_P02					

GWP Job Reference (462)2112
Job Title Chippings Site, Scholes



Boundary Treatment			
Name	(462)-GWP-01-01-D-A-(PA)-0005		
Scale	1:500@A3	Revision	P03
Drawn/Checked	CT / RT	First Issue	04.04.22
Drawing Status	S2 - Information		



CHARTERED ARCHITECTS
INTERIOR DESIGNERS
SPACE PLANNERS
PROJECT MANAGERS
LANDSCAPE ARCHITECTS

Bracken House, Lidgett Lane, Leeds LS8 1PQ
+44(0)113 266 6044 (f) | +44(0)113 268 1859 (f)
architecture@gwp-arch.com | www.gwp-arch.com