




Section A-A

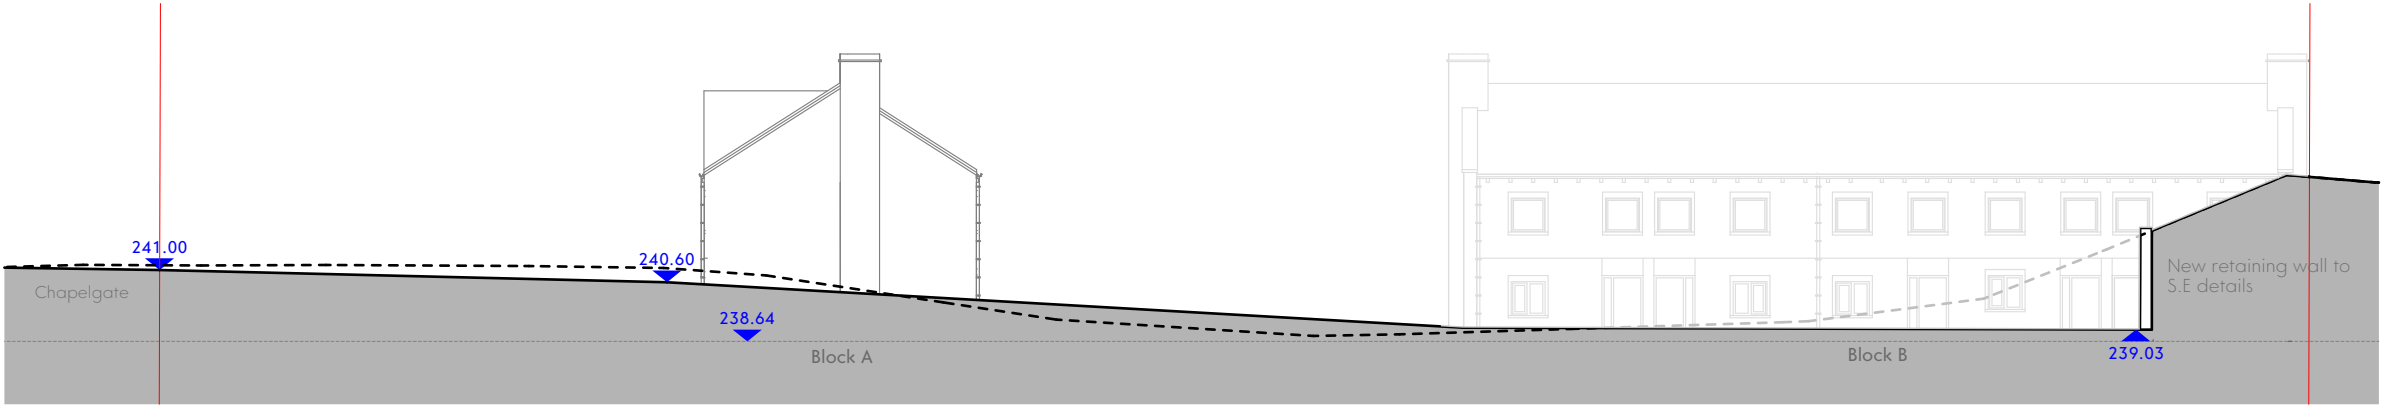


Section B-B

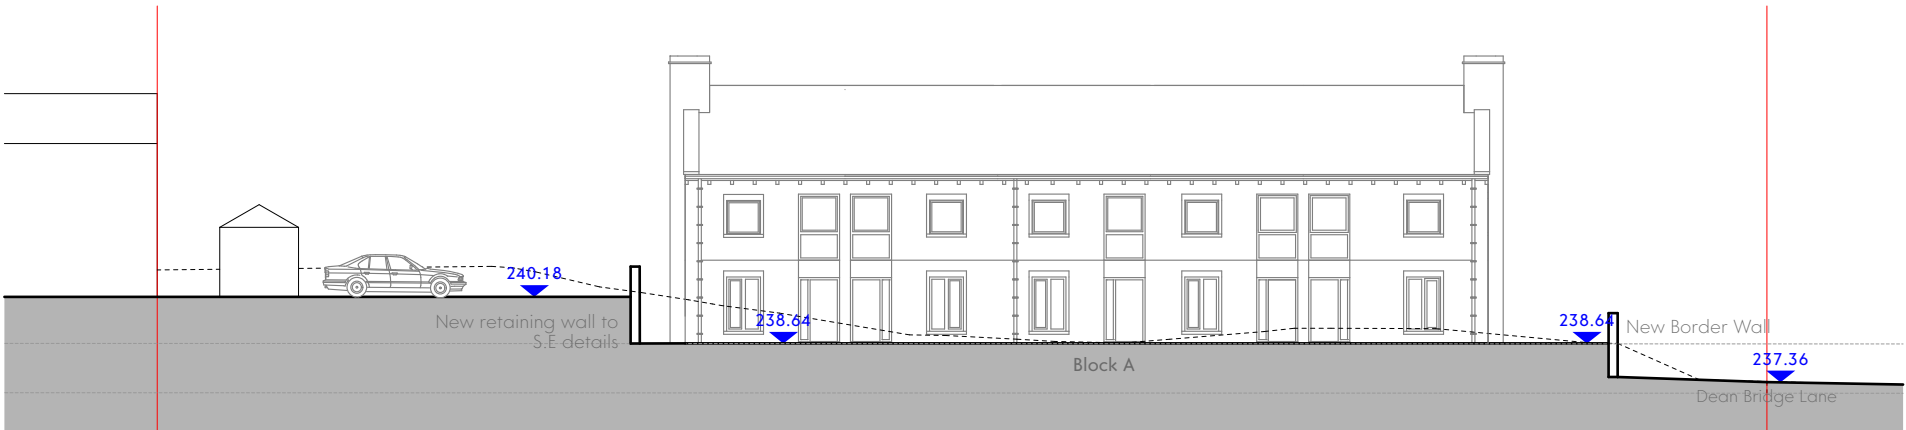

Section C-C

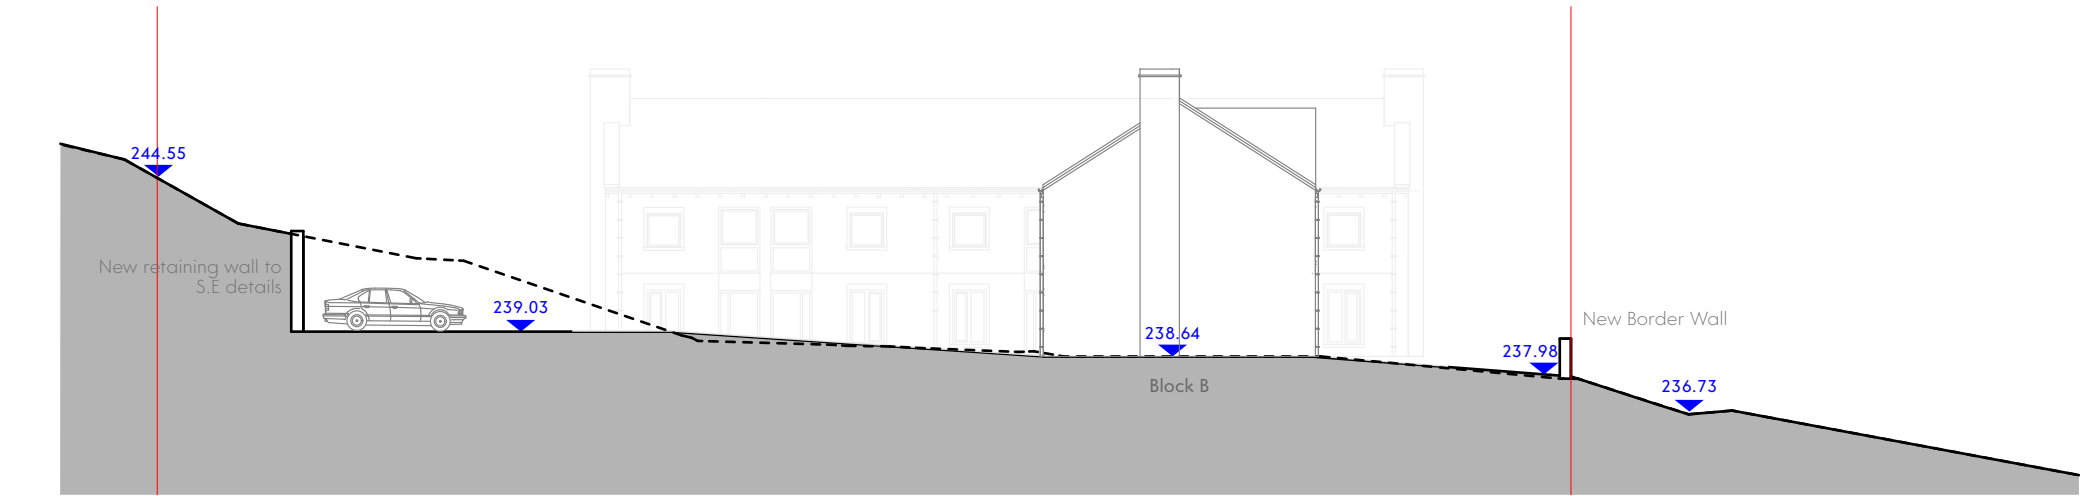

Section D-D

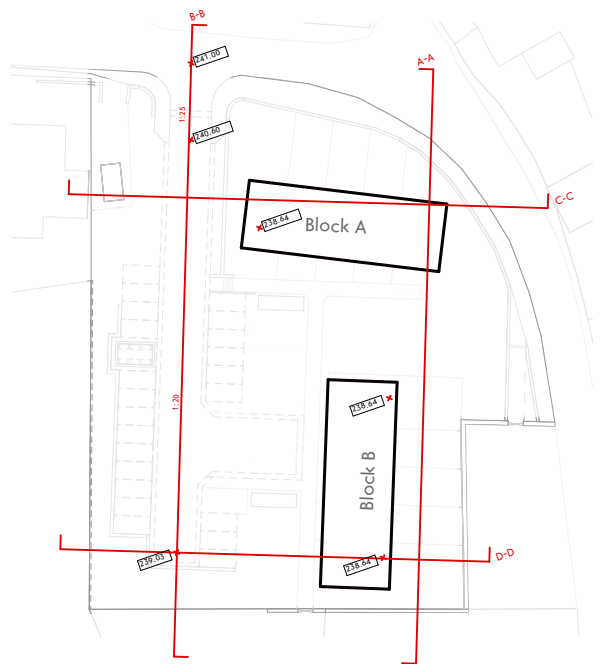

Scale - 1:1000 @A3

This drawing is the property of GWP Architecture. Copyright is reserved by them and the drawing is issued on the condition that it is not copied, reproduced, retained, or disclosed to any unauthorised person, either wholly or in part, without the consent in writing of GWP Architecture.
All drawings and specifications should be read in conjunction with the project health and safety plan; any possible conflicts should be presented to the Planning Coordinator.
All work to be carried out in accordance with current Building Regulations.
Contractors must verify all dimensions at the job before commencing any work or making shop drawings.
Written dimensions should be taken. Do not scale off drawing. Do not take digital dimensions from this drawing.
Any discrepancies to be reported to the Architect.

- Existing Topography
- Proposed Topography
- Site Boundary



P03	16.12.22	Updated to planning comments	CT	RT					
P02	12.04.22	Section B-B updated	DC	RT					
P01	22.03.22	First Issue	DC	RT					
Rev	Date	Comment	Dr	Ch					
Volume/Issue: 1/CAL/1852/1112 EcoHomes, Chippings Dump Site/A_Architect_GWP/Model/AC25 BK Chippings Dump Site - (462)2112-GW@P-01-DR-A-Huddersfield_EcoHomes_P05.pln									

GWP Job Reference (462)2112

Job Title Chippings Site, Scholes

Client



Proposed Site Sections

Name (462)-GWP-01-01-D-A-(PA)-0041

Scale 1:250@A3

Revision P03

Drawn/Checked DC / CT

First Issue 22.03.22

Drawing Status S2 - Information



CHARTERED ARCHITECTS
INTERIOR DESIGNERS
SPACE PLANNERS
PROJECT MANAGERS
LANDSCAPE ARCHITECTS

Bracken House, Lidgett Lane, Leeds LS8 1PQ
+44(0)113 266 6044 (f) | +44(0)113 268 1859 (f)
architecture@gwp-arch.com | www.gwp-arch.com