
Station	Easting	Northing	Level
ST01	407696.749	414133.923	160.497
ST02	407673.221	414152.436	160.223
ST03	407646.554	414156.047	159.522
ST04	407625.802	414159.038	159.219
ST05	407600.290	414169.533	159.479
ST06	407613.411	414152.336	158.335
ST07	407638.224	414141.161	156.685

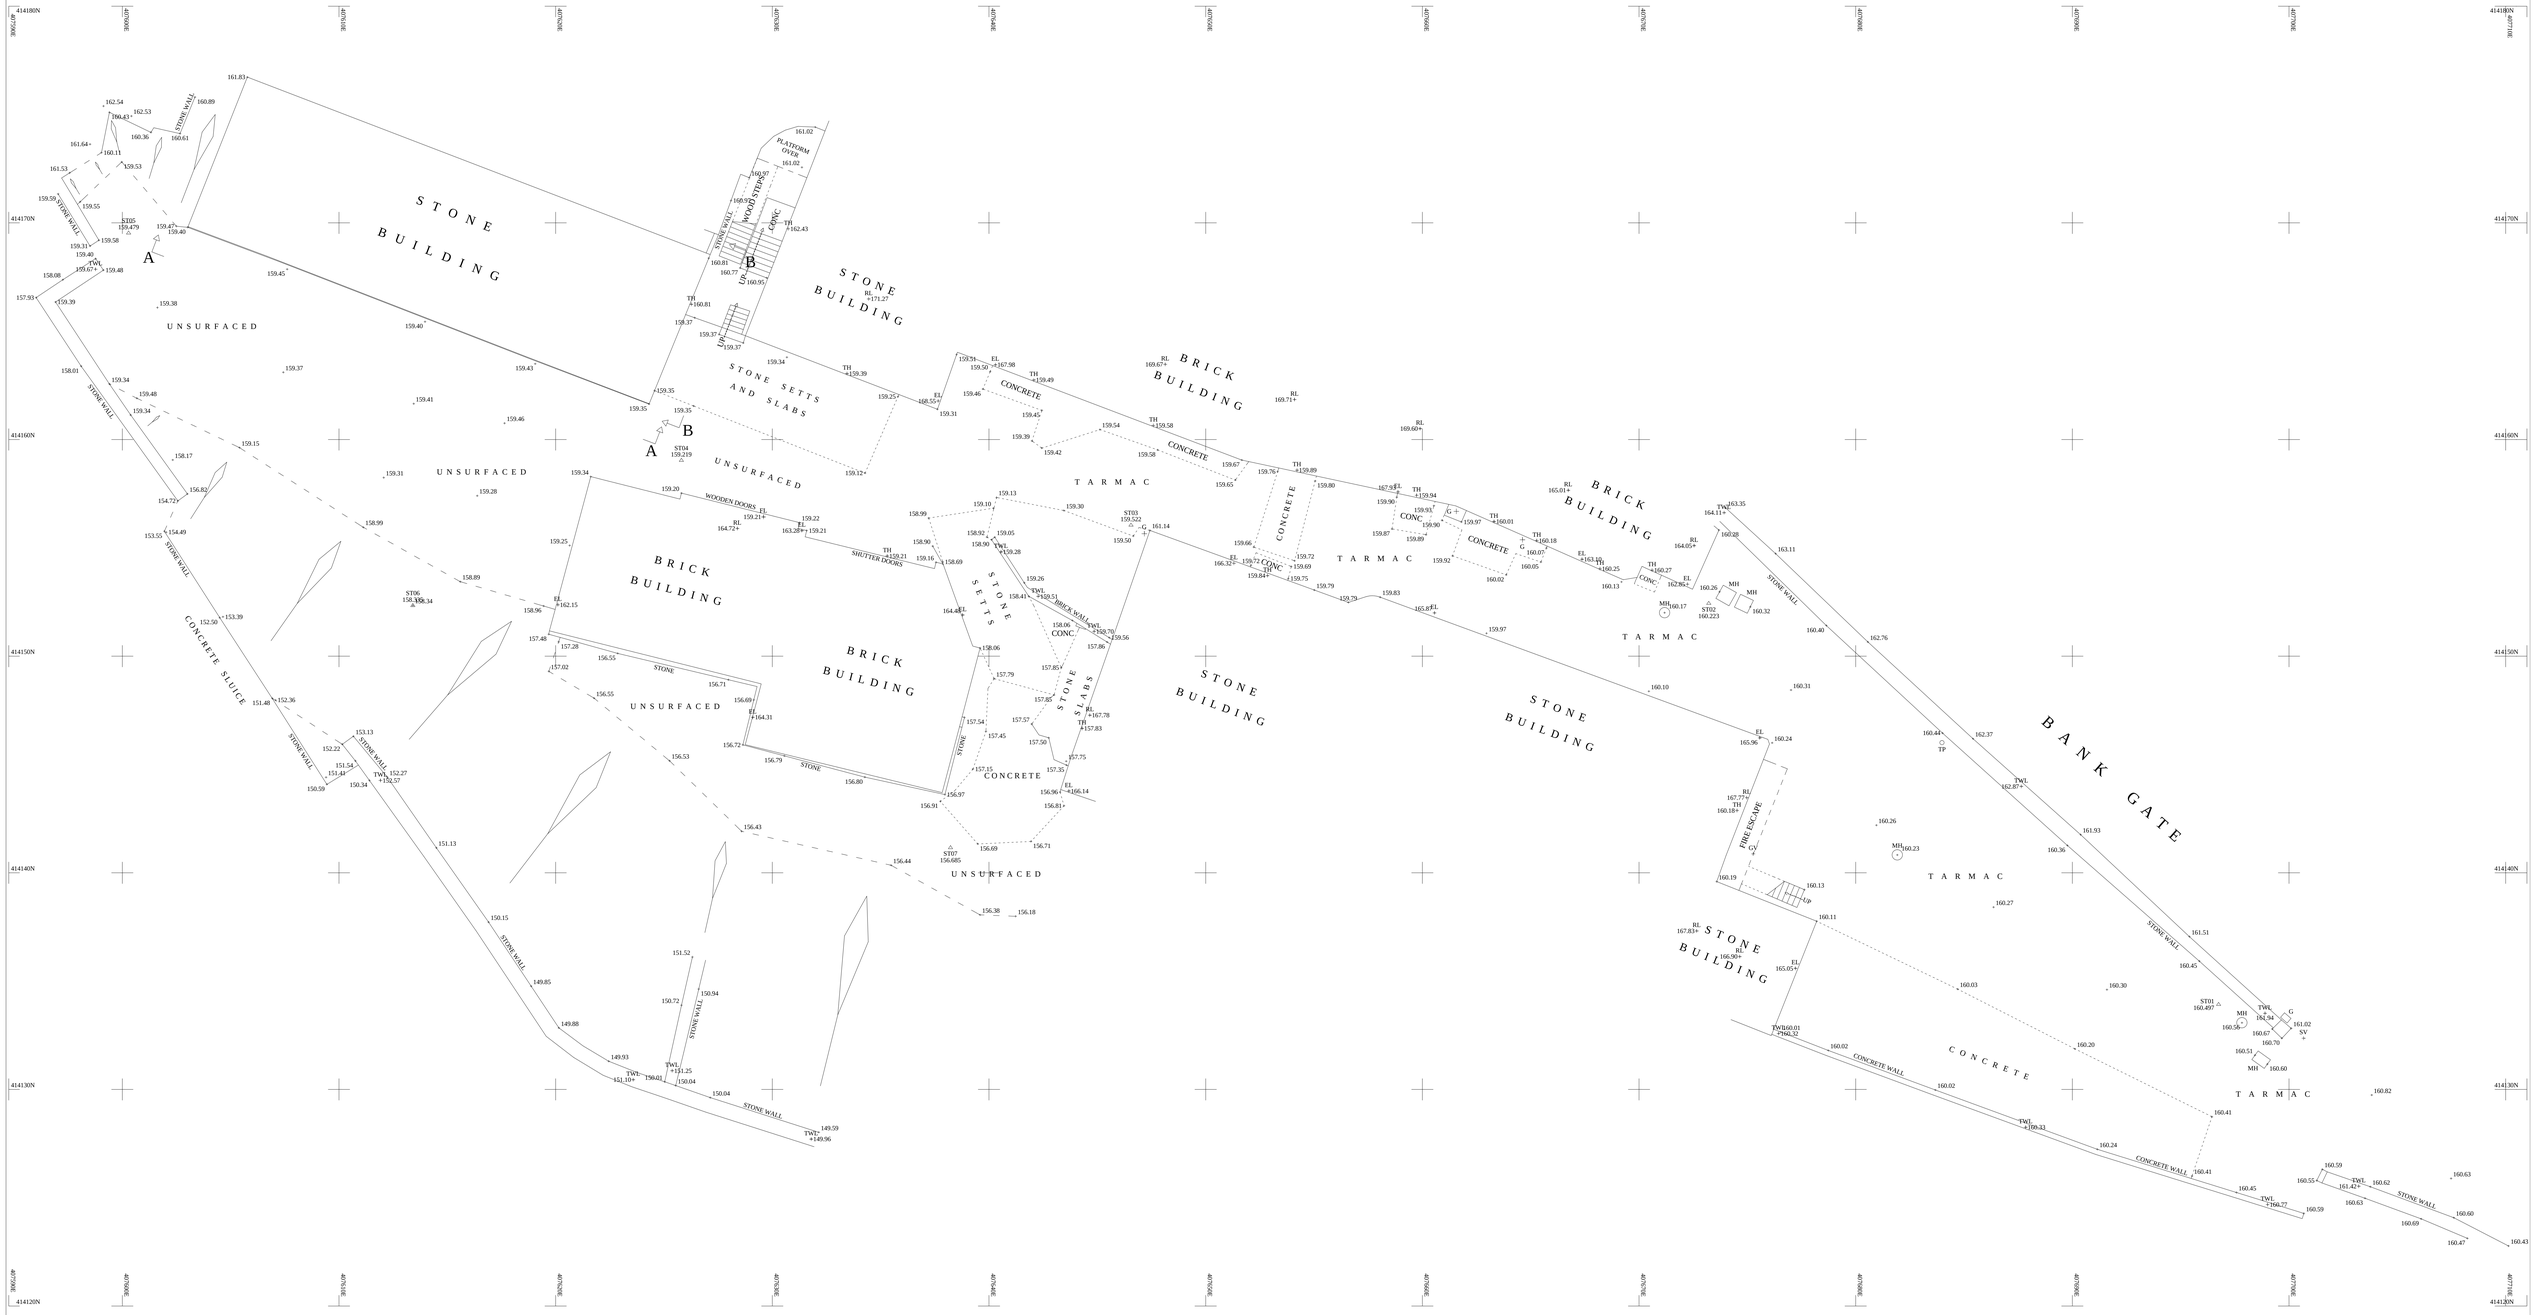

ELLAM LAND SURVEYS
Land, Engineering & Building Surveys

ANCHOR HOUSE, DEWSBURY MILLS, THORNHILL ROAD, DEWSBURY, WF12 9QE

TEL . (01924) 467621 FAX . (01924) 459970
E - MAIL : eh@elbane.com WEB SITE : ellamlandsurveys.com

LOCATION
BANK GATE, SLAITHWAITE

CLIENT
ONE 17 ARCHITECTS

SURVEY NOT TO BE MOVED OR ROTATED
ALL SERVICES TO BE FIELD VERIFIED

All drawings remain the property of Ellam Land Surveys until all payments have been received
Copyright Ellam Land Surveys 2022.

THE COORDINATE SYSTEM USED FOR THE PRIMARY CONTROL IS OSGB36(15)
GRID CENTRE POINT : ST01

LEGEND

AV	AIR VALVE	CC	CONCRETE COVER	FWS	FOUL WATER SEWER	LP	LAMP POST
B	BOLLARD	CM	CABLE MARKER	G	GULLY	MC	METAL COVER
BH	BOREHOLE	CP	CATCH PIT	GV	GAS VALVE	MH	MANHOLE
BS	BUS STOP	CTV	CABLE TV UC	HV	HIGH VOLTAGE	MV	MEDIUM VOLTAGE
BT	BRITISH TELECOM	DP	DOWN PIPE	IC	INSPECTION COVER	P	POST / POLE
		ECP	ELEC. CABLE PIT	JB	JUNCTION BOX	RE	RODDING EYE
		EP	ELEC. POLE/PYLON	KW	KERB WEIR	RS	ROAD SIGN
		ER	EARTH ROD	LB	LITTER BIN	S	STAY
		FH	FIRE HYDRANT	LH	LAMP HOLE	SC	STOP COCK

ST	STOP TAP		
SV	STOP VALVE		
SWS	SURFACE WATER SEWER		
TL	TRAFFIC LIGHTS		
TP	TELEGRAPH POLE		
TH	THRESHOLD		
VP	VENT PIPE		
WM	WATER METER		
WO	WASH OUT		

SHEET 1 OF 1
SCALE 1 : 100
DRAWN STEVE ELLAM
CHECKED BY NS
DATE FEB 2022

LEVEL DATUM GPS
GRID DATUM GPS
DATUM USED GPS : ST01 Value : 160.497m.

DRAWING NO. 8415/1