
Rev	Date	By	Description
P1	08/06/2023	SD	Issued for information
P2	16/06/2023	SD	Issued for Stage 4A

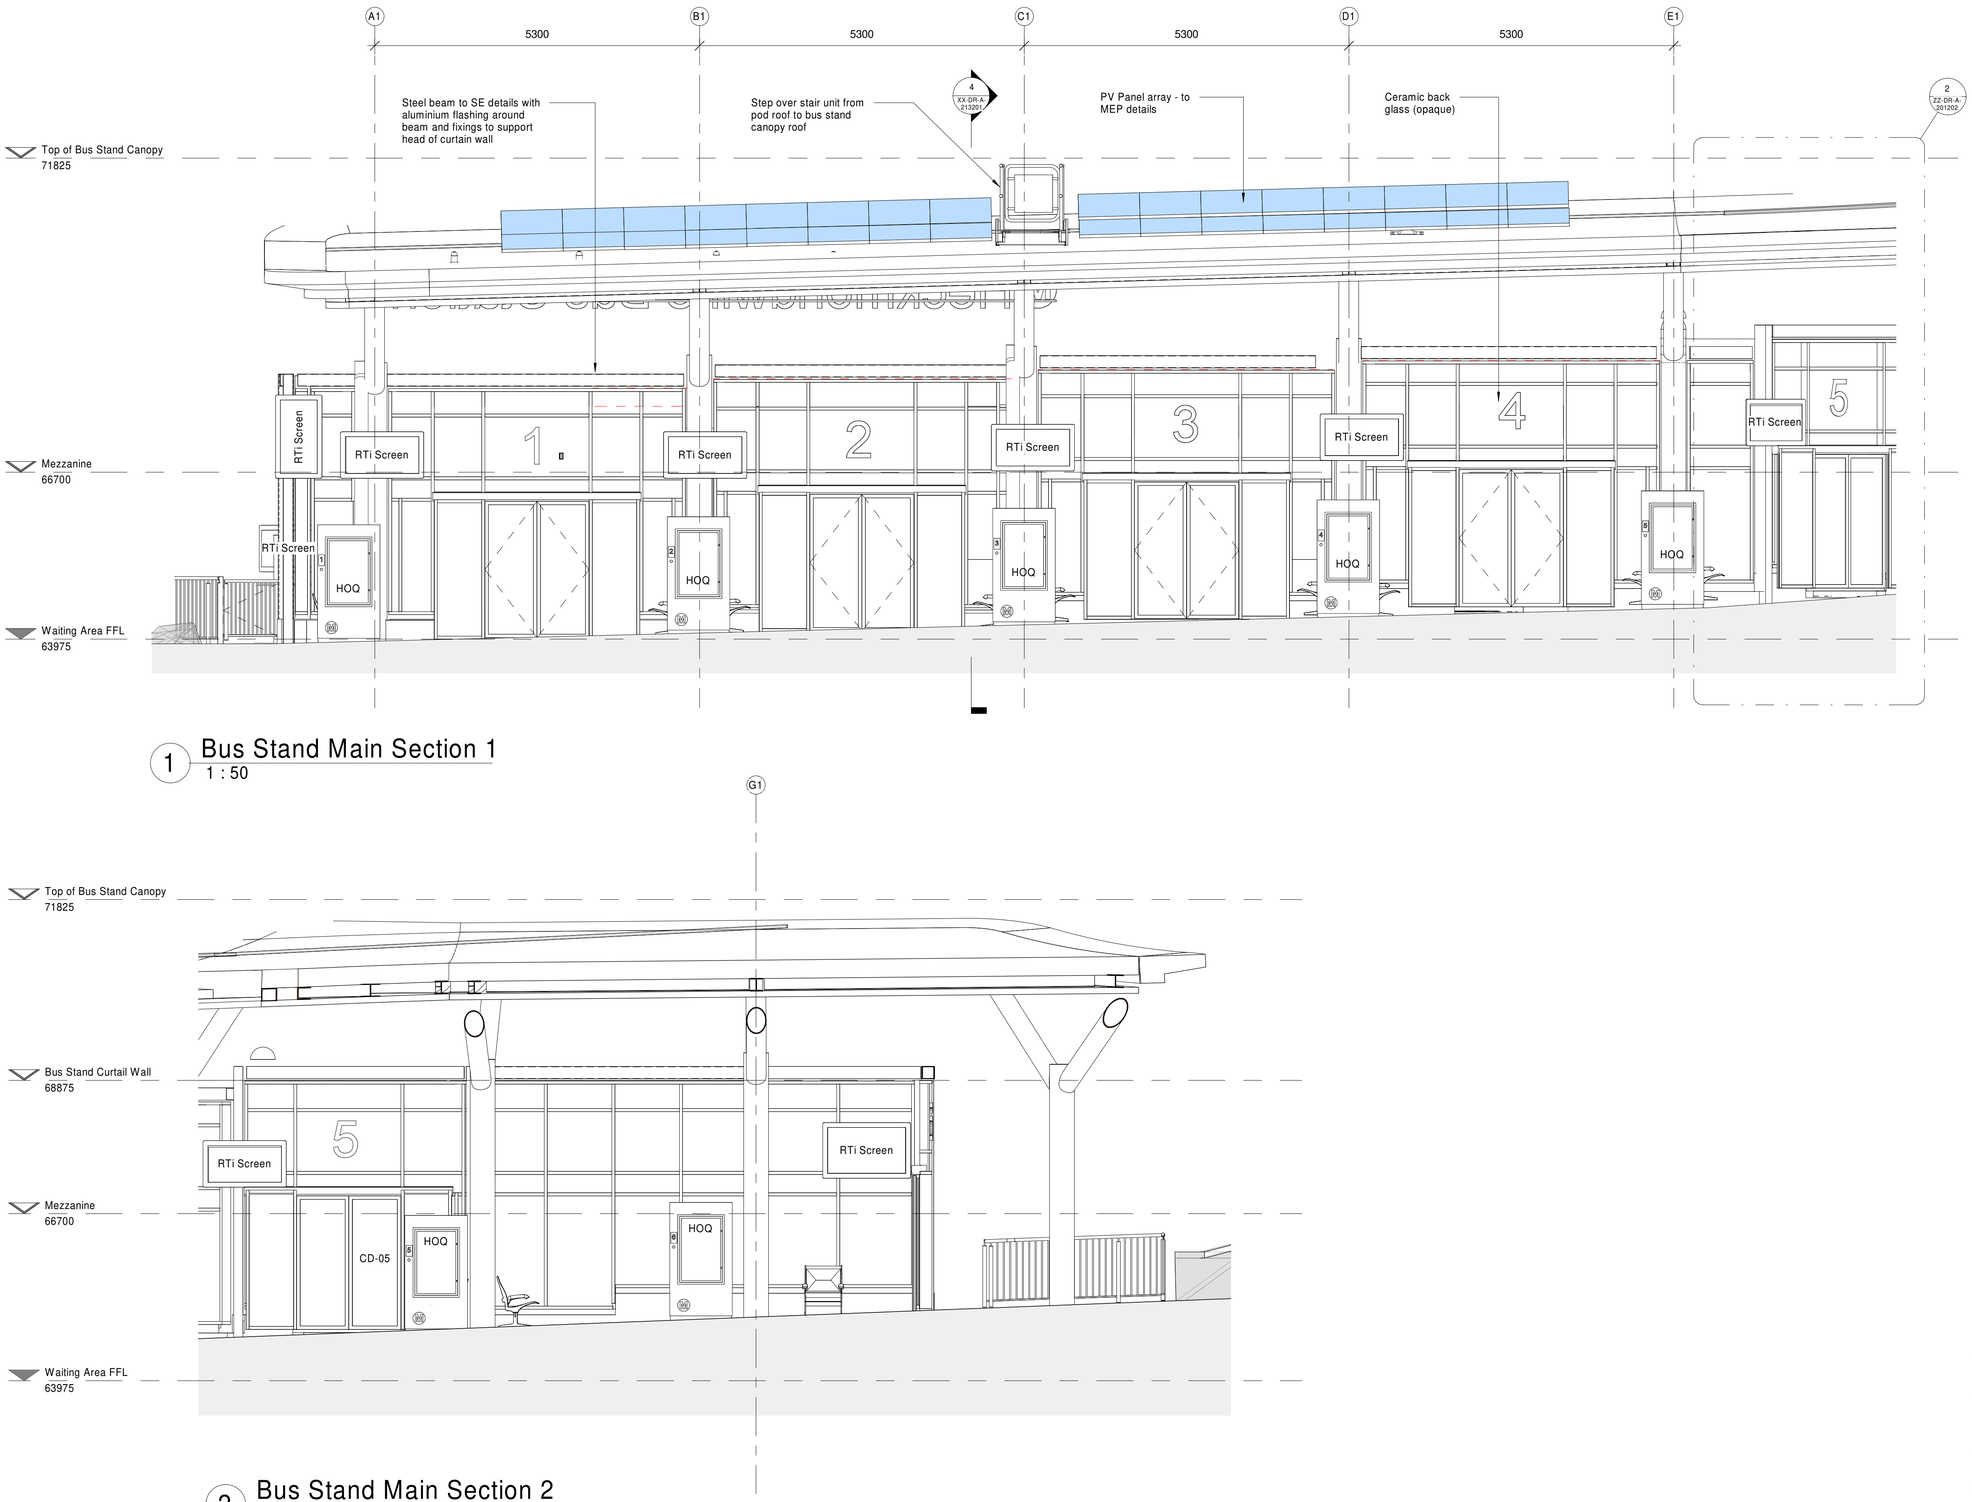

1 Bus Stand Main Section 1
1 : 50

2 Bus Stand Main Section 2
1 : 50

Notes:

Refer to SGP dwg 400100 for floor finishes and floor build ups

Refer to SGP dwg 450100 for ceiling finishes

Refer to SGP dwg 511101 for Internal wall finishes

For colours and specifications of paint and tile finishes refer to SGP NBS specifcation and 20233-SGP-00-ZZ-SH-A-7502 Finishes Schedule

SCALE 1:50

1m 5m

Red Line Boundary based on O/S Data and **NOT** confirmed as the Legal Boundary

This drawing, the works and concepts depicted are copyright of Stephen George + Partners LLP and may not be reproduced or made use of, either directly or indirectly without express written consent. All heights, levels, sizes and dimentions to be checked on site before any work is put to hand.

Kirklees COUNCIL

SGP

Architects + Masterplanners

Prologis House,
Blythe Gate,
Blythe Valley Park,
Solihull, B90 8AH

t: +44 (0)121 711 6929

www.stephengeorge.co.uk

Heckmondwike Bus Station
Royle Fold
Heckmondwike WF16 0HR

Drawing Name:
GA Bus Stand Sections

Drawing Stage: **RIBA Stage 4A**

Status: **S4 - Suitable for stage approval**

SGP File Ref: 20233-SGP-HEK-ZZ-M3-A-200001

SGP Project No:	Date:	Drawn:	Team:	Scale:	Rev:
20-233-003	06/06/23	DM	Leeds	As indicated @ A1	P2

Drawing Number:
20233-003 SGP - HEK-ZZ-DR-A- 201202
Project Code- Originator Volume Level Type Role Number