

Front Elevation

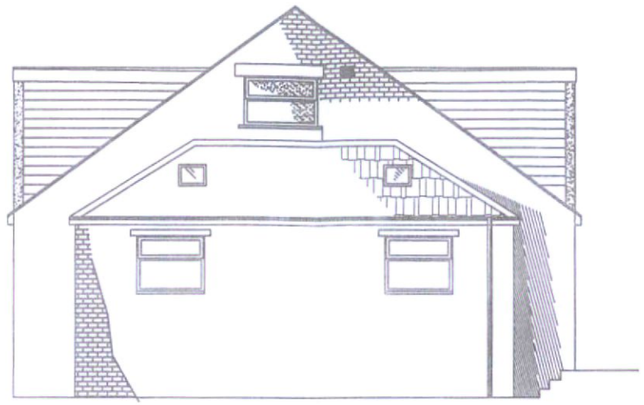

Side Elevation

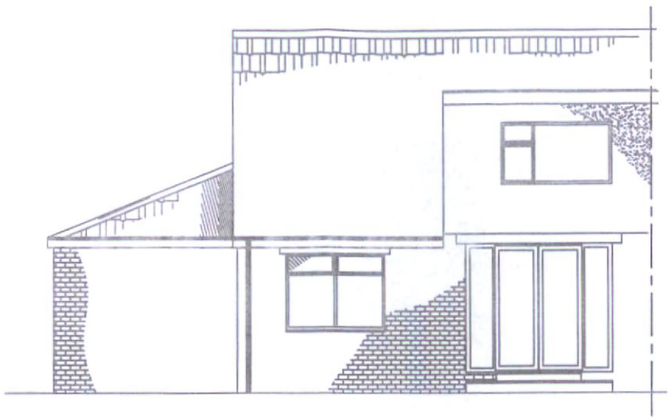

Rear Elevation

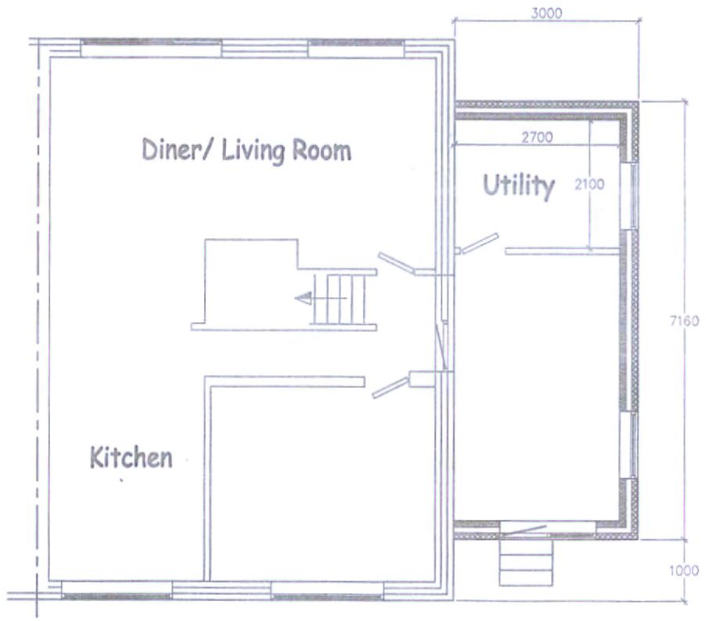

Ground Floor Plan



First Floor Plan

SITE 62 Moorside Road - Kirkheaton	SCALE 1:100 @ A3	DATE 22.06.2022
TITLE	DRG NO	