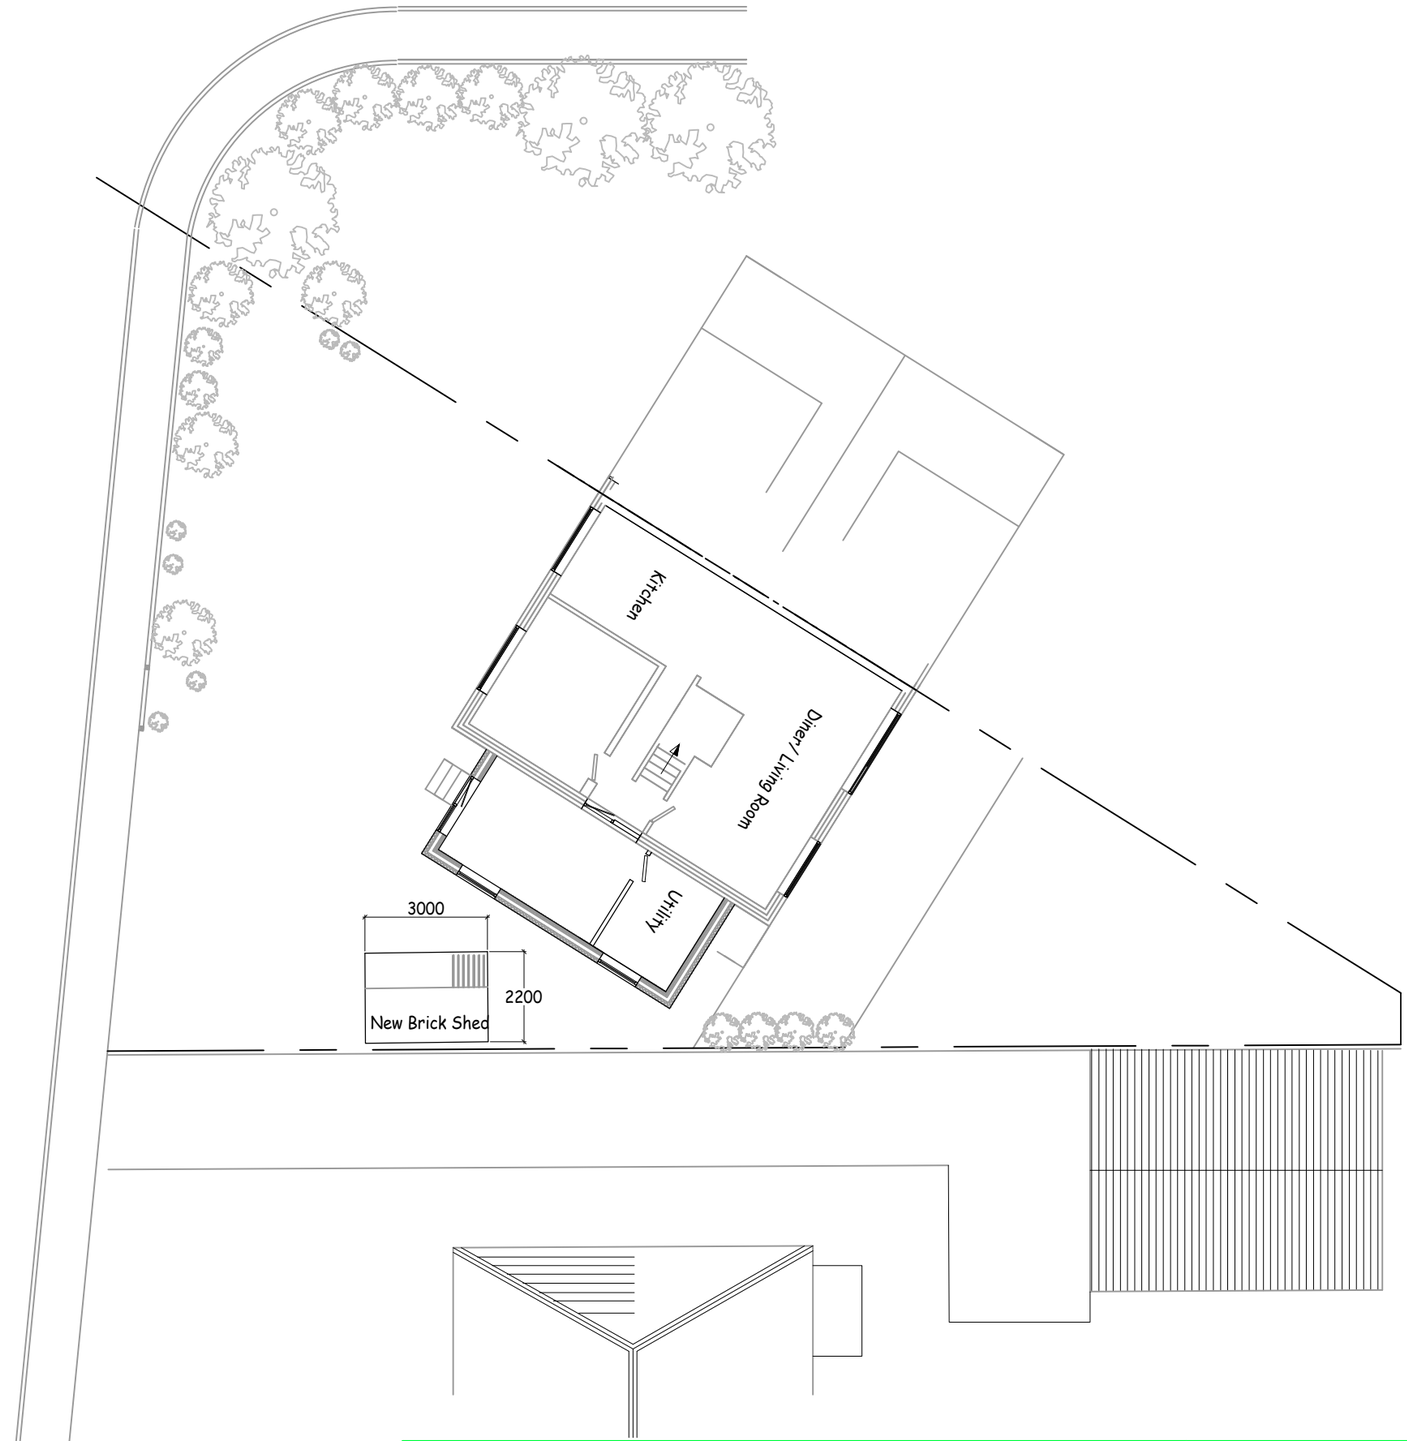


SITE	62 Moorside Road - Kirkheaton	SCALE	1:150 @ A3	DATE	01.08.2022
TITLE	Proposed Plan	DRG NO	MR2P	A	J.A