

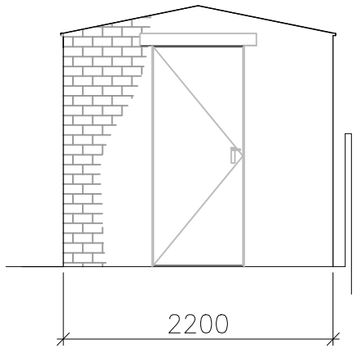


Front Elevation

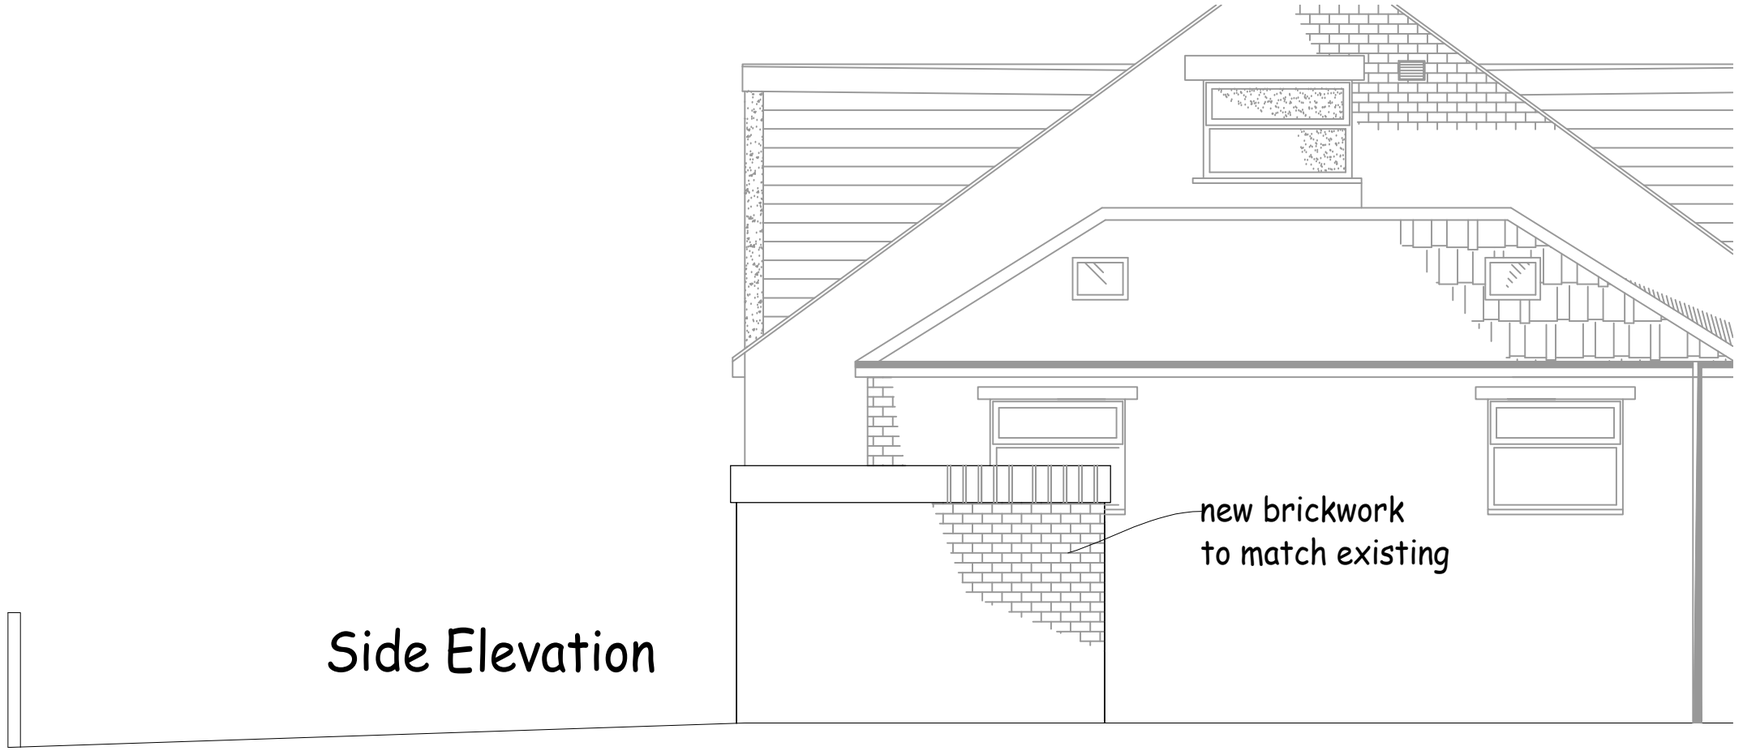

Side Elevation

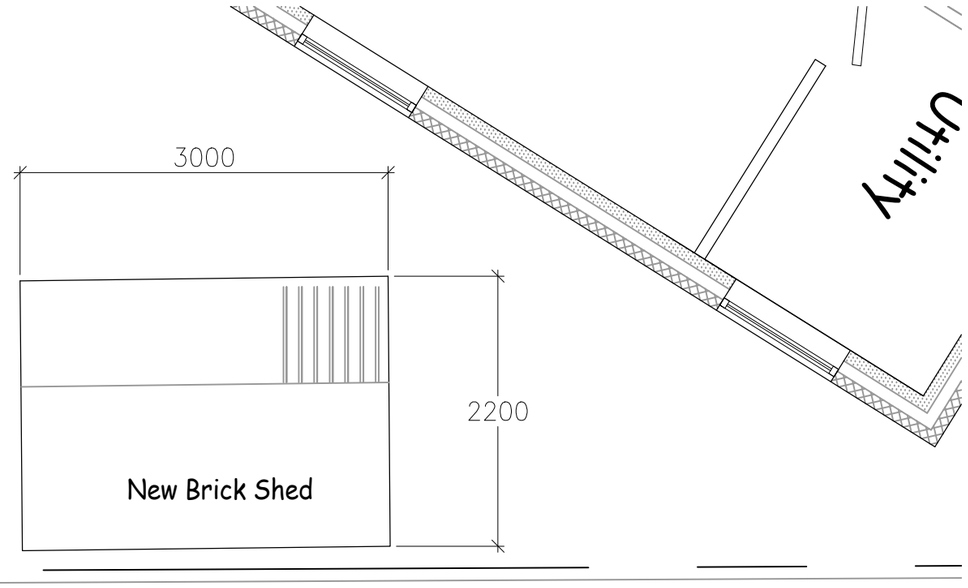

Plan View

SITE 62 Moorside Road - Kirkheaton		SCALE 1:50 @ A3	DATE 11.08.2022
TITLE Proposed Shed		DRG NO MR22	J.A