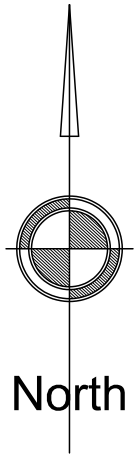

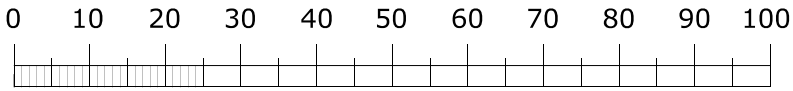

1-1250 Scale Bar (metres)

REV	DATE	AMENDMENT	BY	CHKD

HNA architects
Architecture | Planning | Design

PROJECT:	22 Upper Meadows, Holmfirth				
CLIENT:	Charlotte Tiley				
DRAWING:	Site location plan				
DRAWN BY:	YQ	CHECKED BY:	MB	CREATED: 28/07/22	SCALE: 1:1250 @ A3
STATUS:	PLANNING			DRAWING No: 1399/SLP	REVISION:

DO NOT SCALE.
COPYRIGHT REMAINS WITH HNA ARCHITECTS Ltd.

TEMPLE WORKS, TEMPLE STREET, OLDHAM, OL1 3NJ
TEL: 0161 688 1820
E-MAIL: info@hna-architects.co.uk

RIBA Chartered Practice