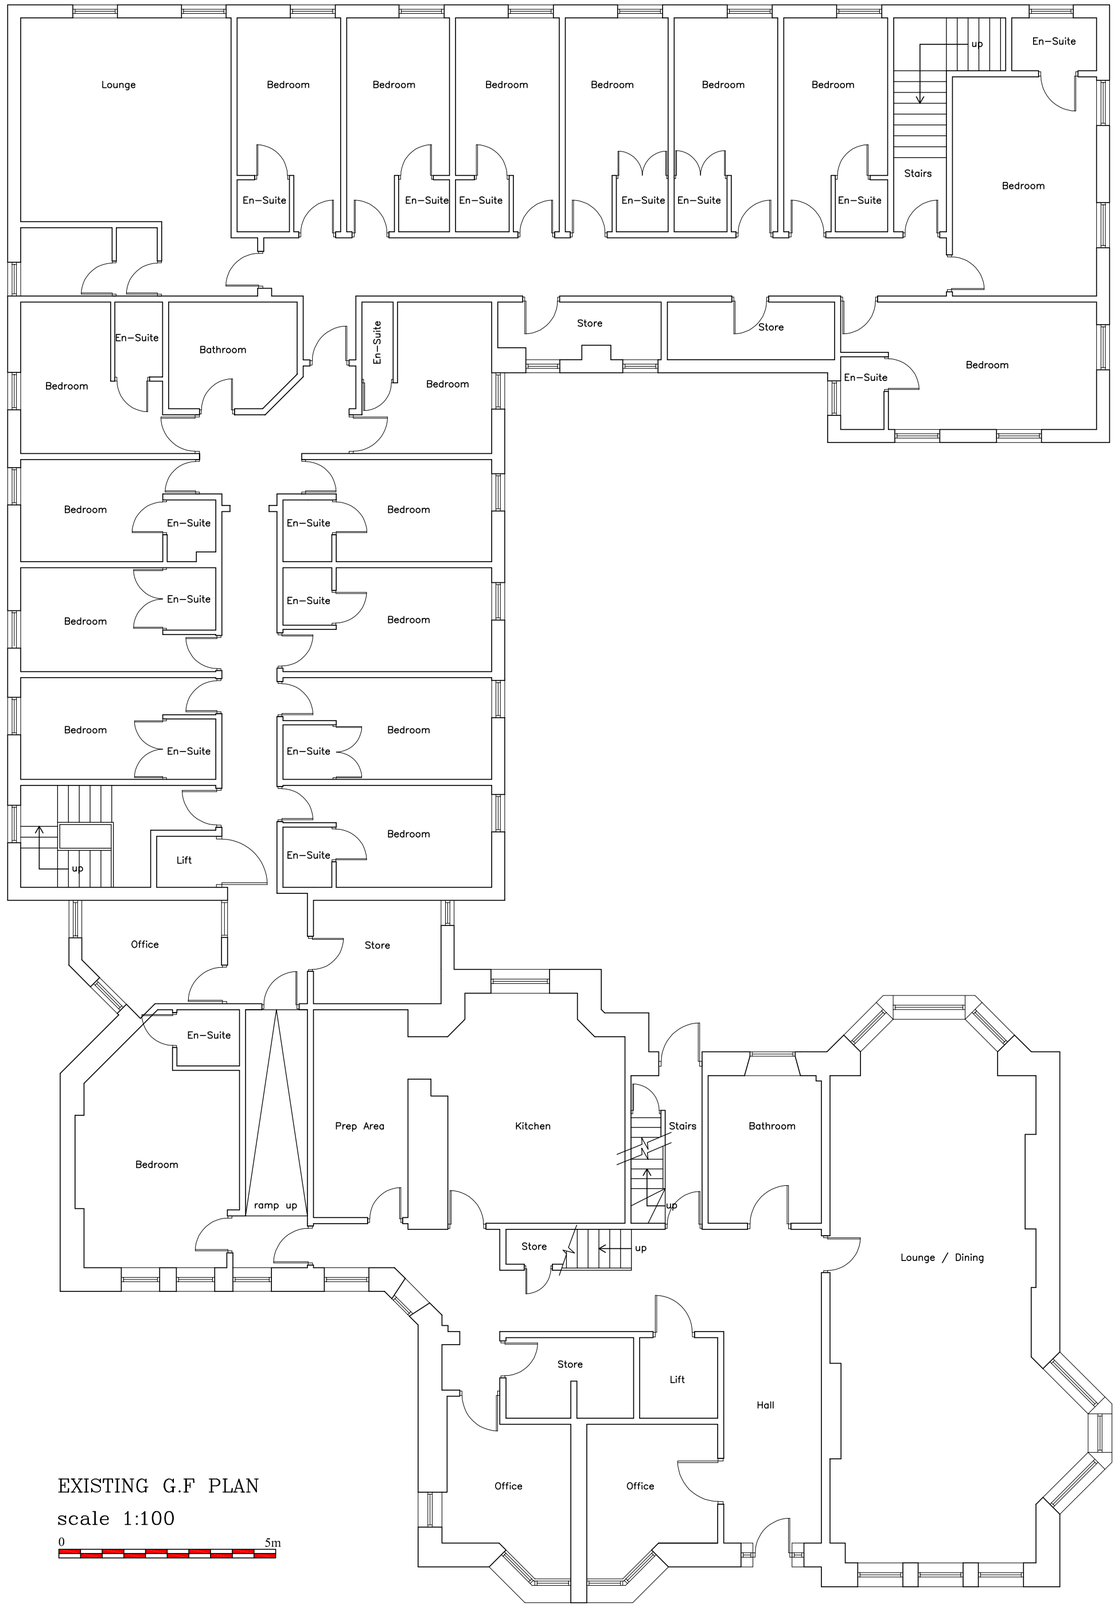


Do not scale. All setting out dimensions to be site confirmed prior to works commencing and any discrepancies confirmed to architect. This drawing is to be read in conjunction with all other architectural and structural engineers drawings. Any queries please email info@wardarchitectureltd.co.uk

Ward Architecture Limited
Re-plan, Re-design, Re-generate

preliminary issue

BRYAN WOOD, BRYAN WOOD ROAD
HIDDERSFIELD
for POLARIS CHILDREN'S SERVICES / DRBC CONSTRUCTION

EXISTING GROUND FLOOR PLAN 1:100@A2

Date: 17/05/22

Job Number: **WAL-22-27-03**