LOCATION PLAN 1:1250

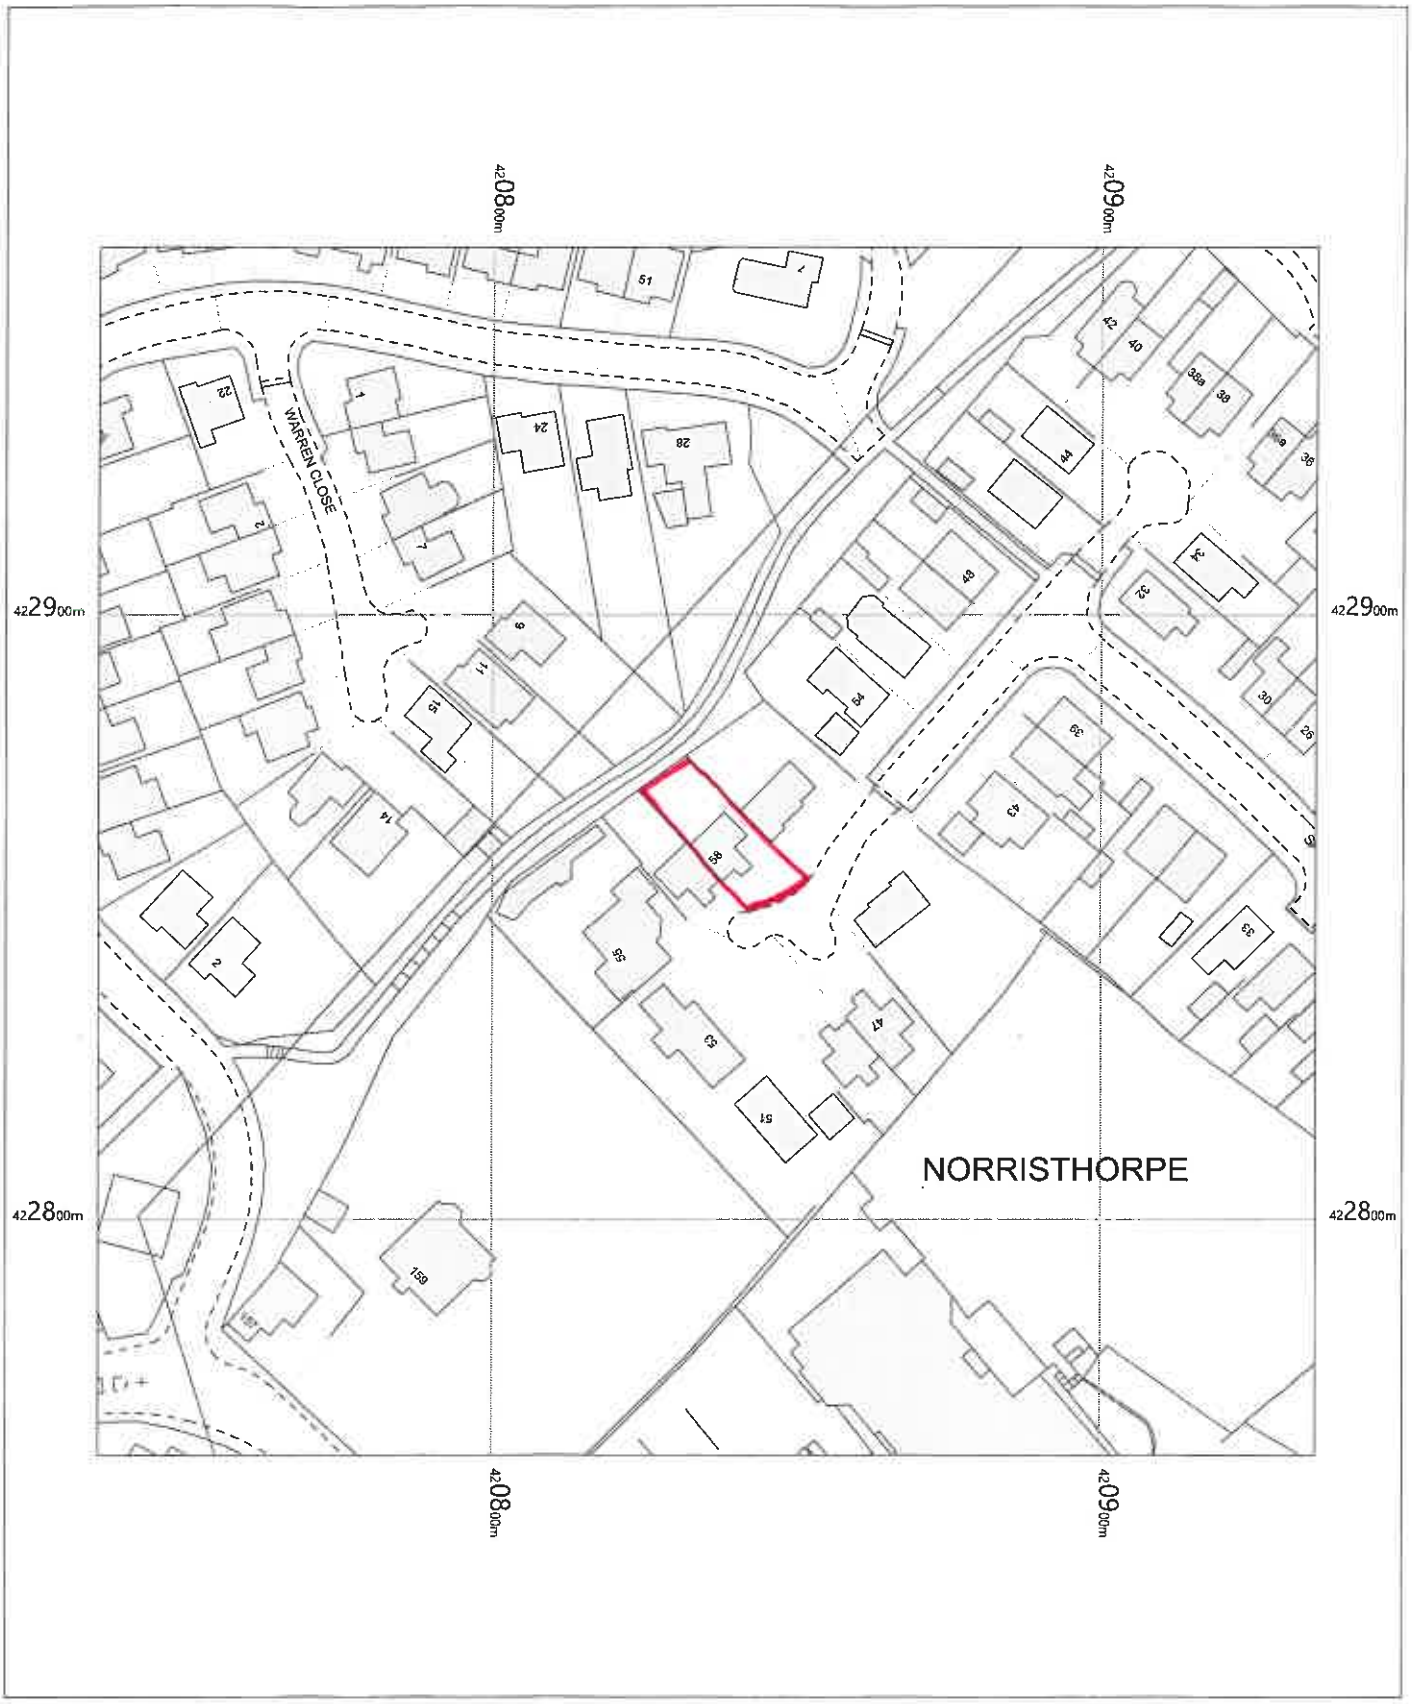

OS MasterMap 1250/2500/10000 scale
Thursday, July 28, 2022, ID: BW1-01052964
maps.blackwell.co.uk

1:1250 scale print at A4, Centre: 420835 E, 422861 N

©Crown Copyright Ordnance Survey. Licence no. 100041041

N

BLACKWELL'S
MAPPING SERVICES
www.blackwellmapping.co.uk
TEL: 0800 151 2612
maps@blackwell.co.uk