
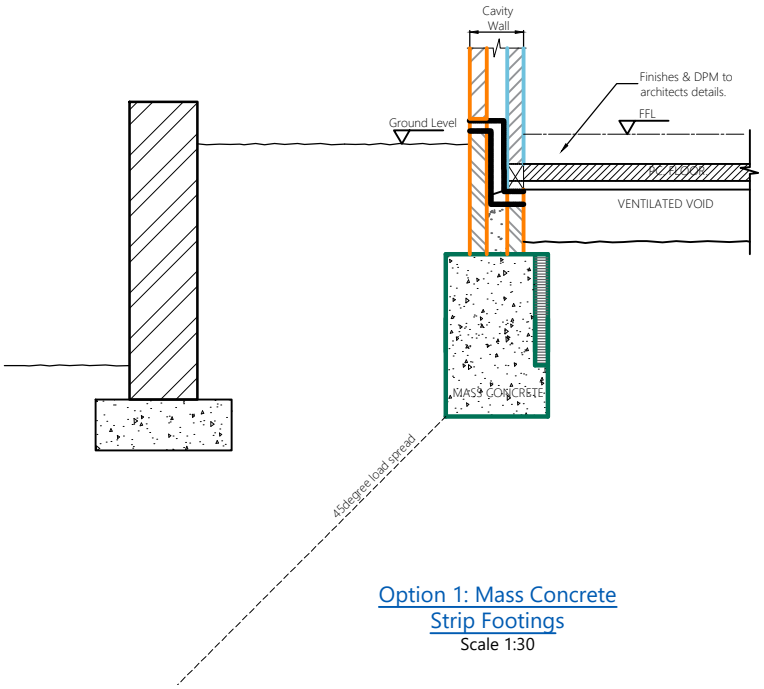


Option 1: Mass Concrete Strip Footings
Scale 1:30

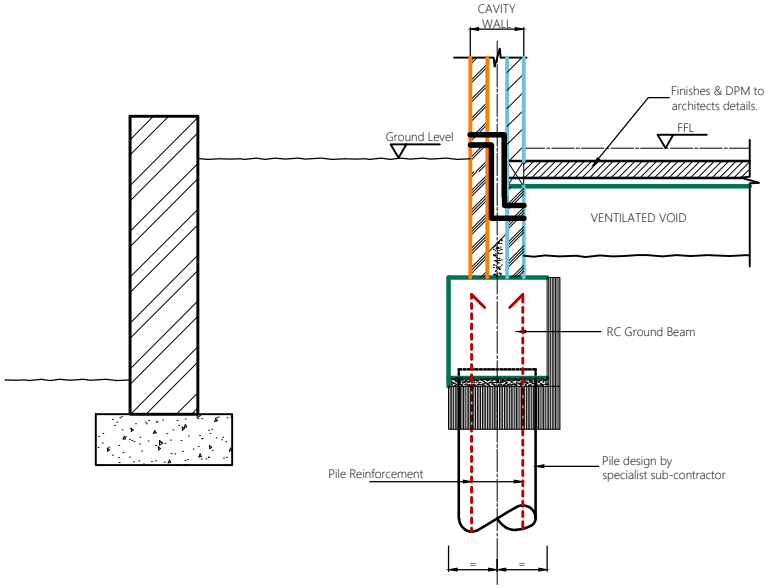

Option 2: Pile Cap & Ground Beam
Scale 1:30

Rev	Date	by	Amendments
-	25/10/23	SC	First Issue

Job Number	Dwg Number
9340	SK-10
Scale	Rev
1:50 @A3	-
By	Approved by
SC	DM

N. Blake

38 Station Street HD9 5QP

Foundation Design Option

Issued for **INFORMATION ONLY**

MarshDesignLtd
8, Thornhill Road
HD3 3AU
01484341426
www.marshdesign.co.uk