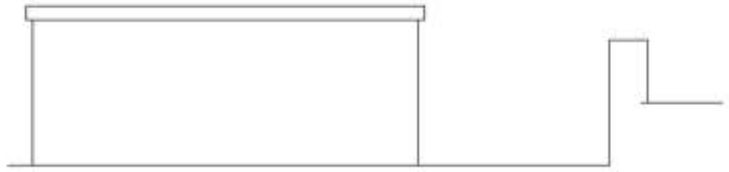

ELEVATION to the back

South elevation 1: 100th scale @A3

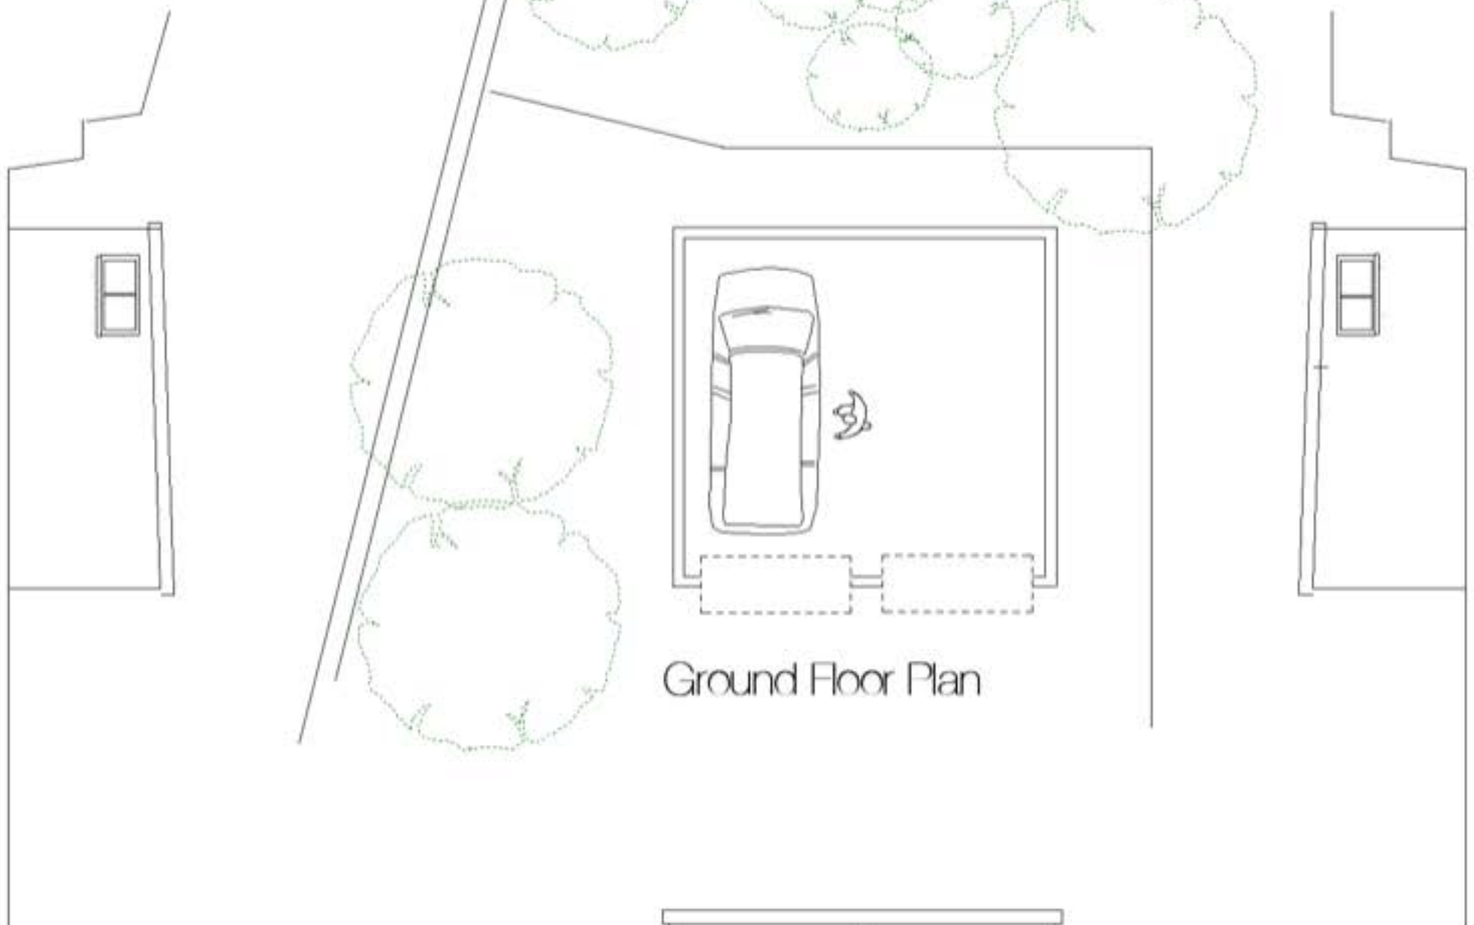

Ground Floor Plan

ELEVATION to the side

West elevation 1: 100th scale @A3

ELEVATION to the side

East elevation 1: 100th scale @A3

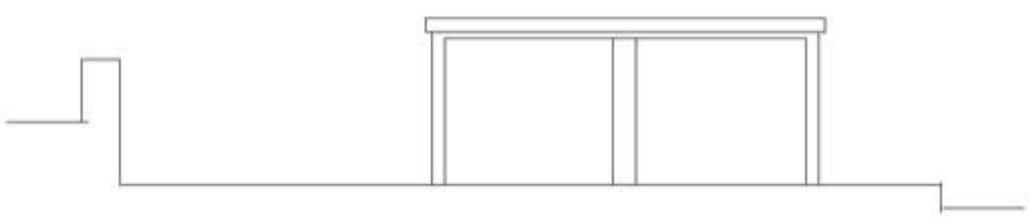

ELEVATION to the drive

North elevation 1: 100th scale @A3

1 2 3 4 5 6 7 8 9 10

EXISTING

e001.24.07.22

Building Regulation

Planning Application

Project: Proposed new garage to replace the existing garage in the same location and the same size. The construction of the existing garage consists of sectional concrete panels and the proposed garage will be of a similar construction.

Client: Mr S. Thompson
1 Primrose Lane
Kirkburton
Huddersfeild
HD8 0QY

Drawing showing the existing

Derrie O'Sullivan Architects

28 Imperial Road Huddersfield HD3 3AF
tel: 07801 953 146 fax: 01484 327 676 e.mail: derrie@nbworld.com

design matters

comprehensive and creative design service providing fresh imaginative and pragmatic solutions to a variety of briefs