
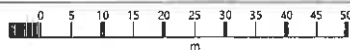


LOCATION PLAN 1:1250

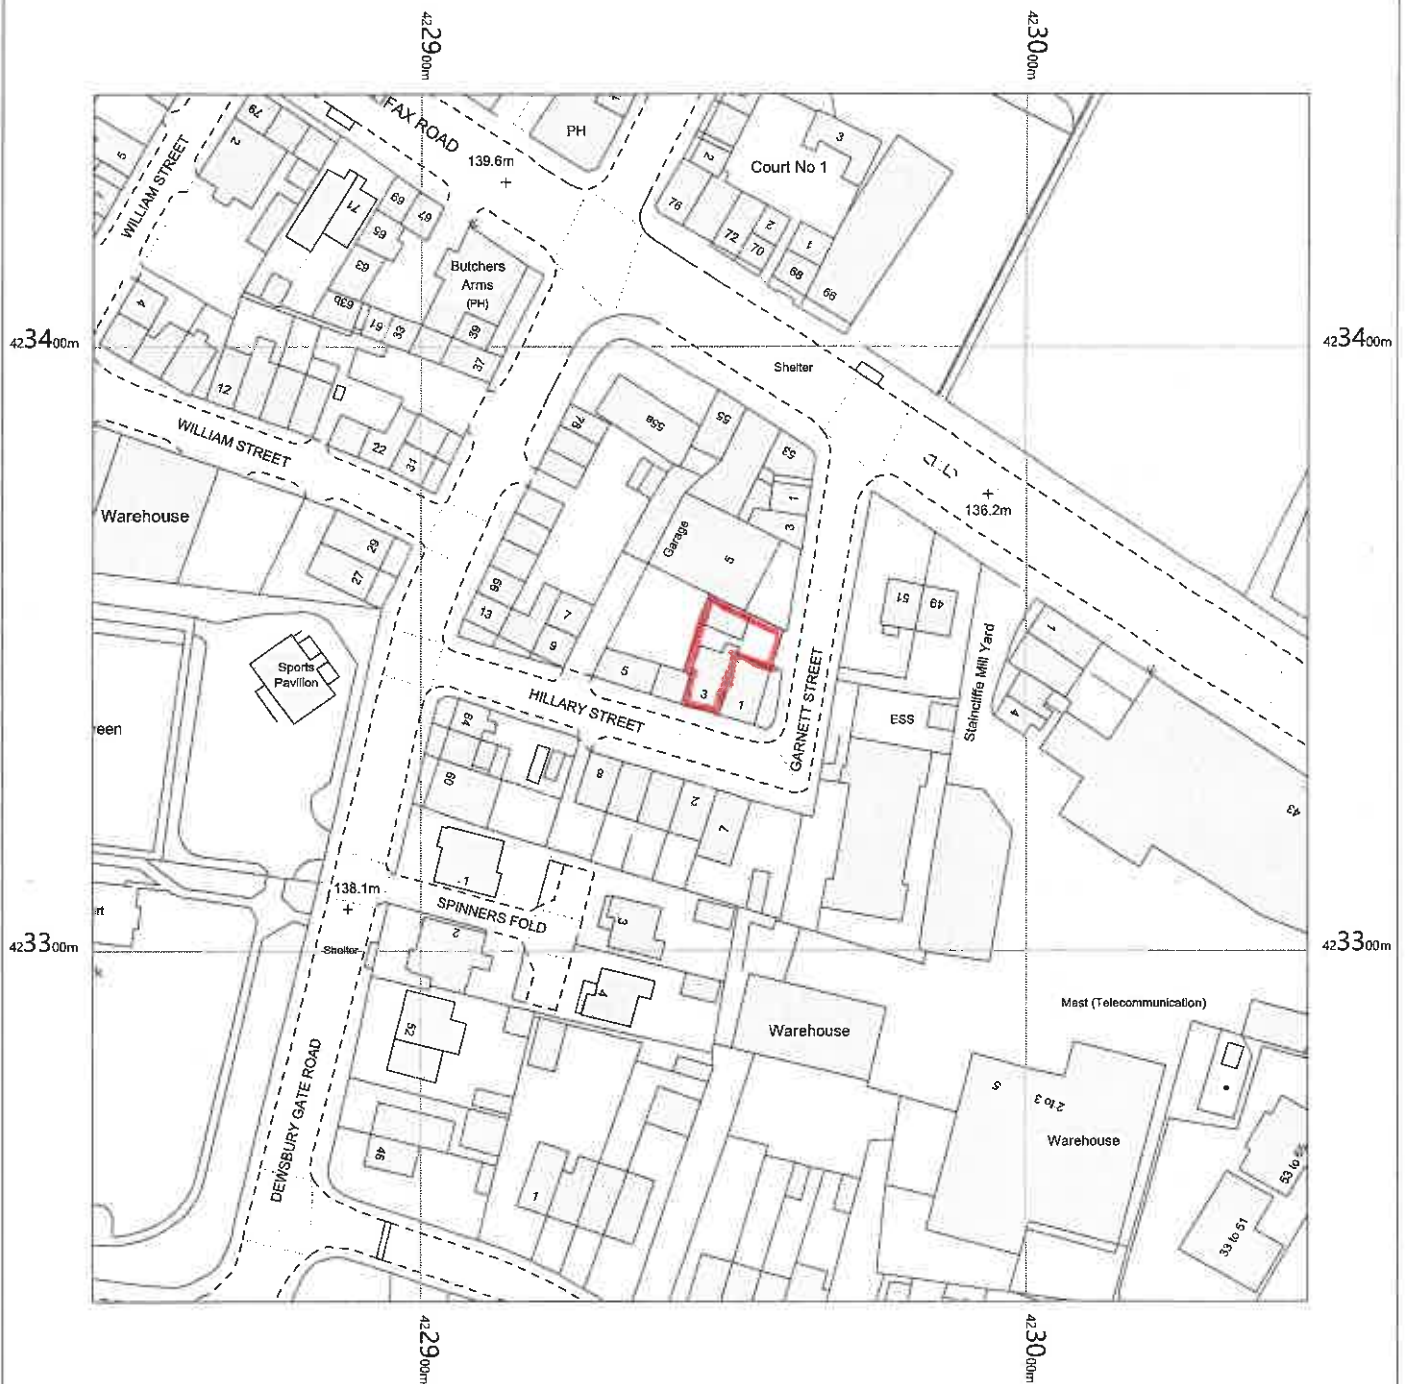

OS MasterMap 1250/2500/10000 scale
Monday, June 27, 2022, ID: BW1-01046617
maps.blackwell.co.uk

1:1250 scale print at A4, Centre: 422946 E, 423342 N

©Crown Copyright Ordnance Survey. Licence no. 100041041



**BLACKWELL'S
MAPPING SERVICES**
PROFESSIONAL SURVEYING AND MAPPING
www.blackwellmapping.co.uk

TEL: 0800 151 2612
maps@blackwell.co.uk

