




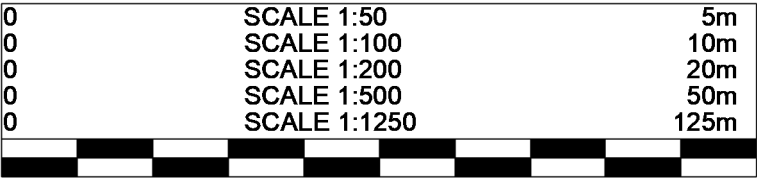

Bin Store Plan
1 : 200

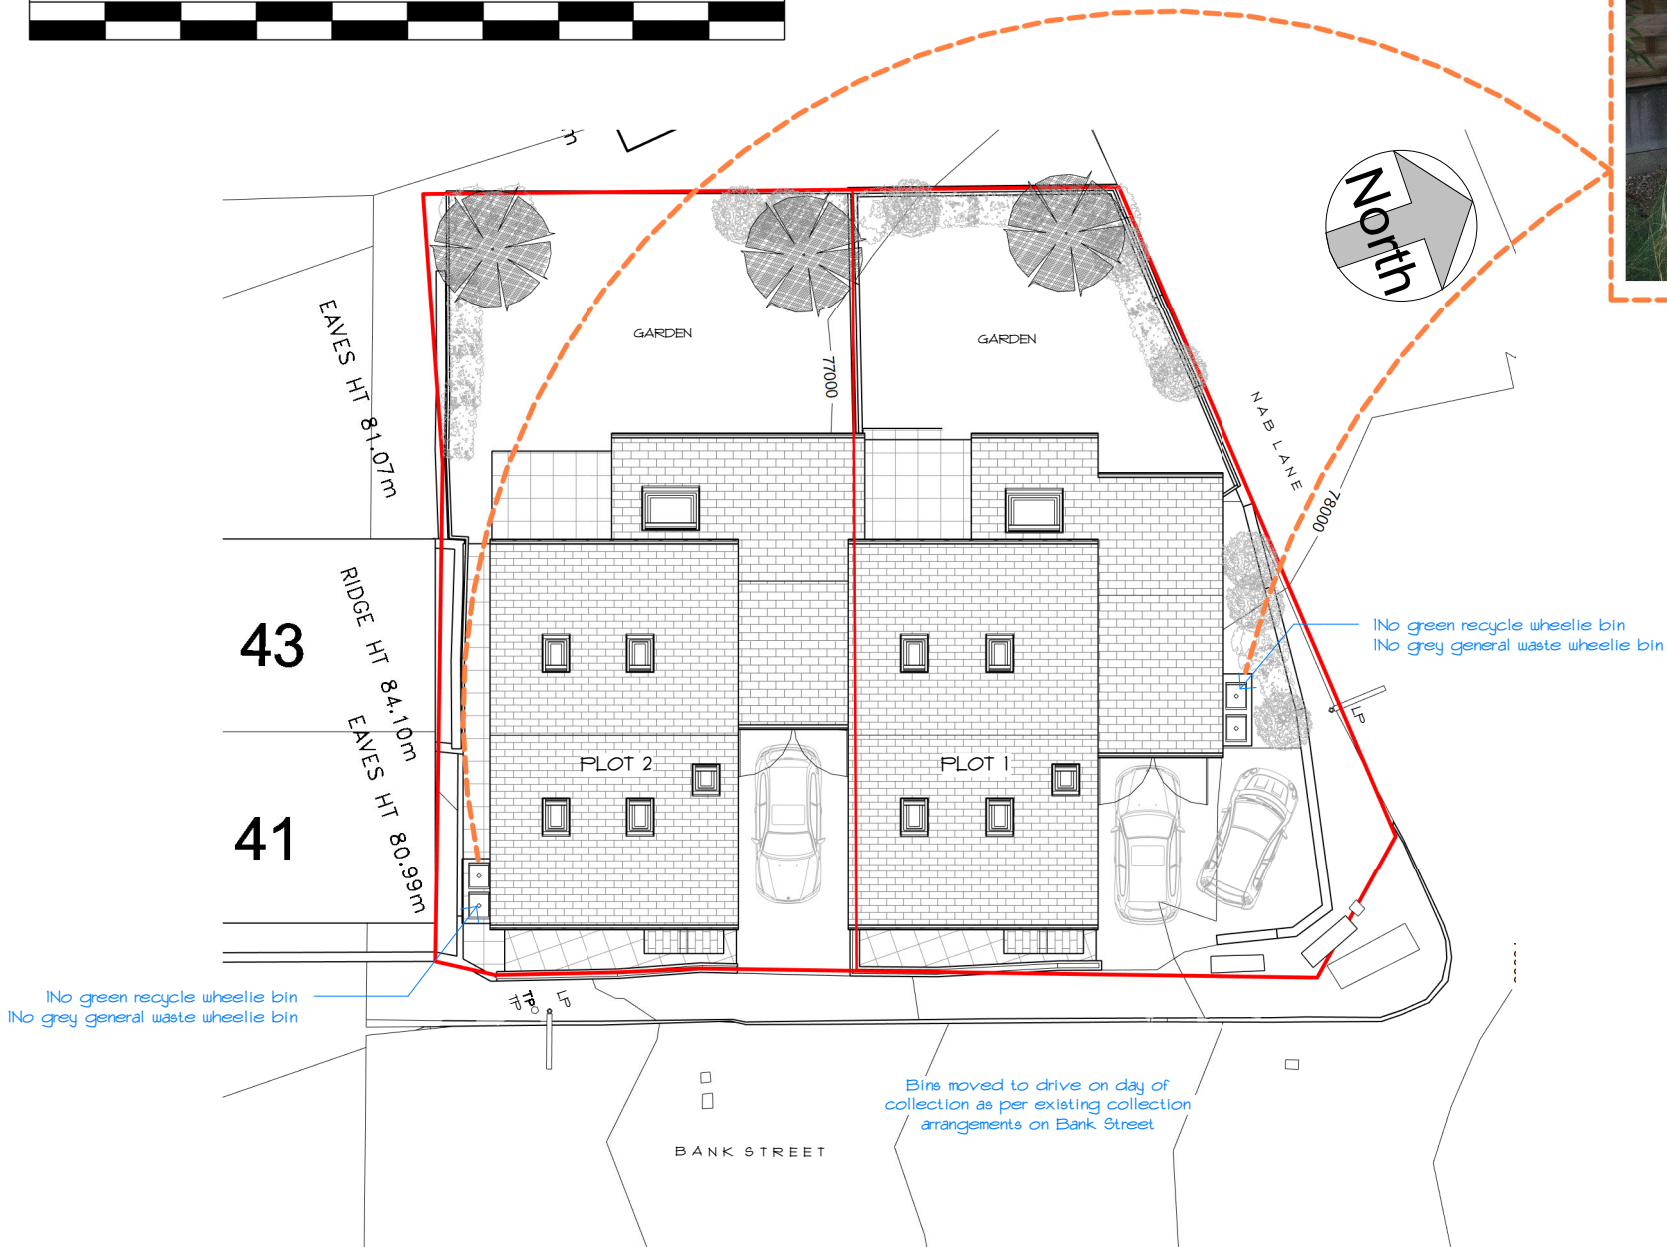

Bin Store Enclosure

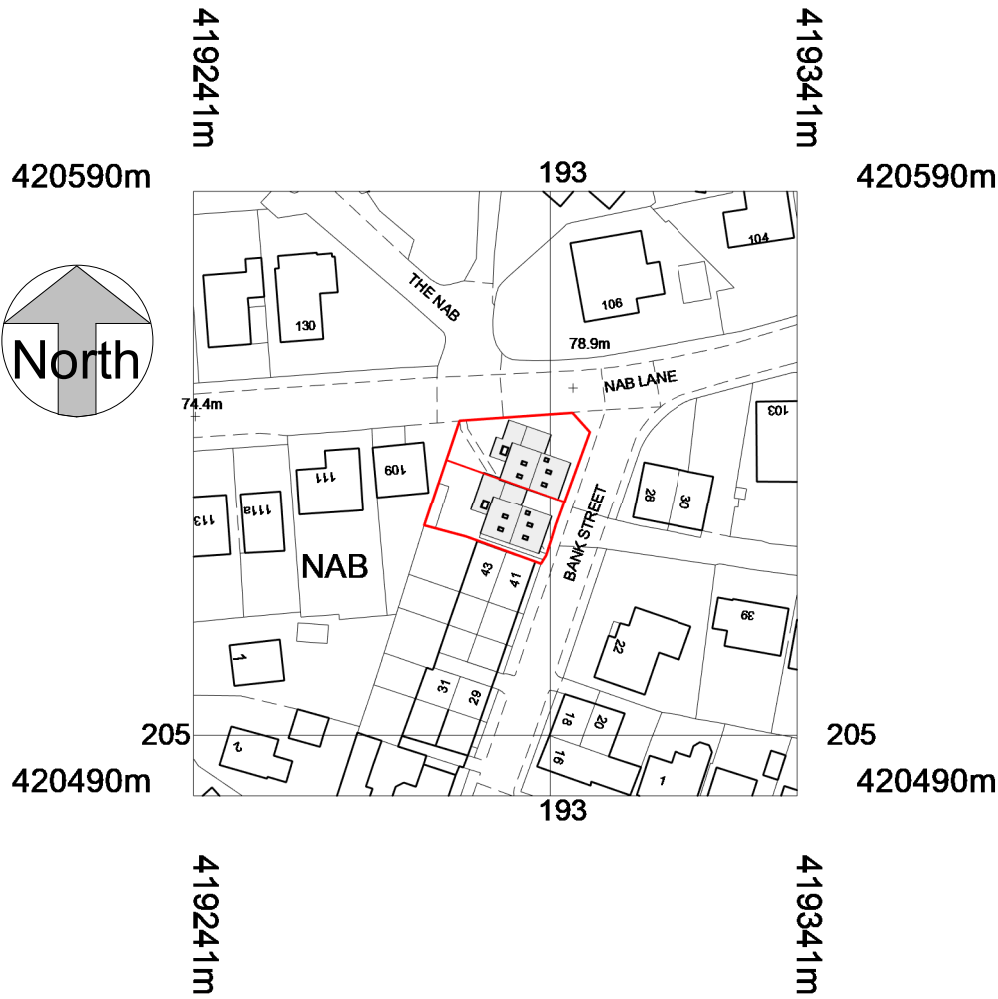

Site Location Plan
1 : 1250



Cadvis3d ARCHITECTURAL DESIGN SERVICES
.....making dreams happen

www.cadvis3d.co.uk
Tel: 01484 937123
Email: info@cadvis3d.co.uk

The Towers, 237 Wakefield Rd,
Lepton, Huddersfield,
West Yorkshire, HD8 0DH

project
Residential New Build @ Land
Located at Junction with
Bank Street & Nab Lane,
Mirfield, WF14 9QF

client
Acre Homes

title
Bin Store Plan - As Proposed

A 01/12/22 PSI AIW BIN STORE ENCLOSURE ADDED

rev	date	dr	app	notes	
scale				drawn	apprv
As indicated				PSI	AW
date				path	
DEC 2021				G:\Architectural Jobs\2086 - Acrehomes, Mirfield\Arch\Proposed\2086 - proposed\PLANNING-cons2.rvt	
status				PLANNING	
job no				dwg no	rev
2086				A(10)-03	A