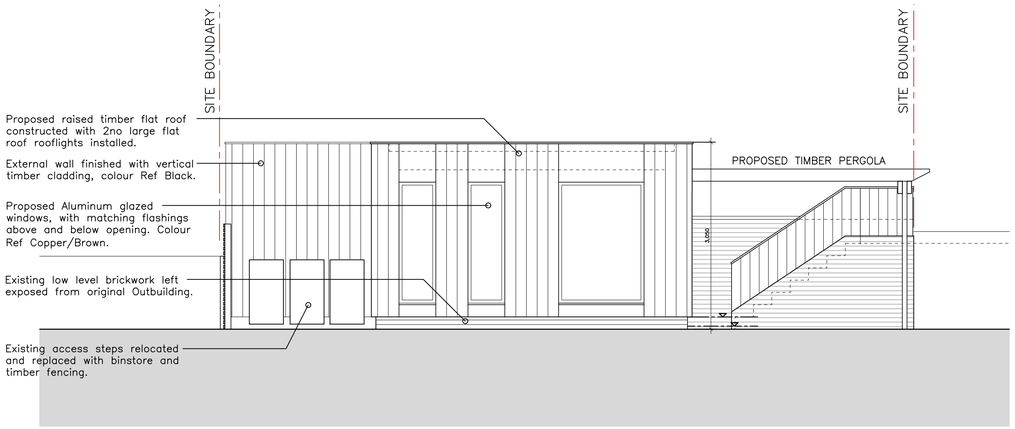

PROPOSED GARAGE FRONT ELEVATION

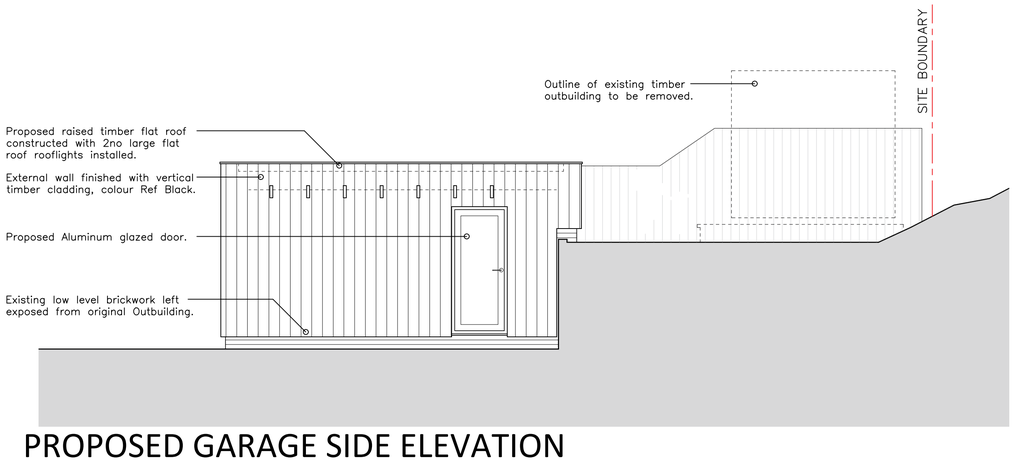

PROPOSED GARAGE SIDE ELEVATION

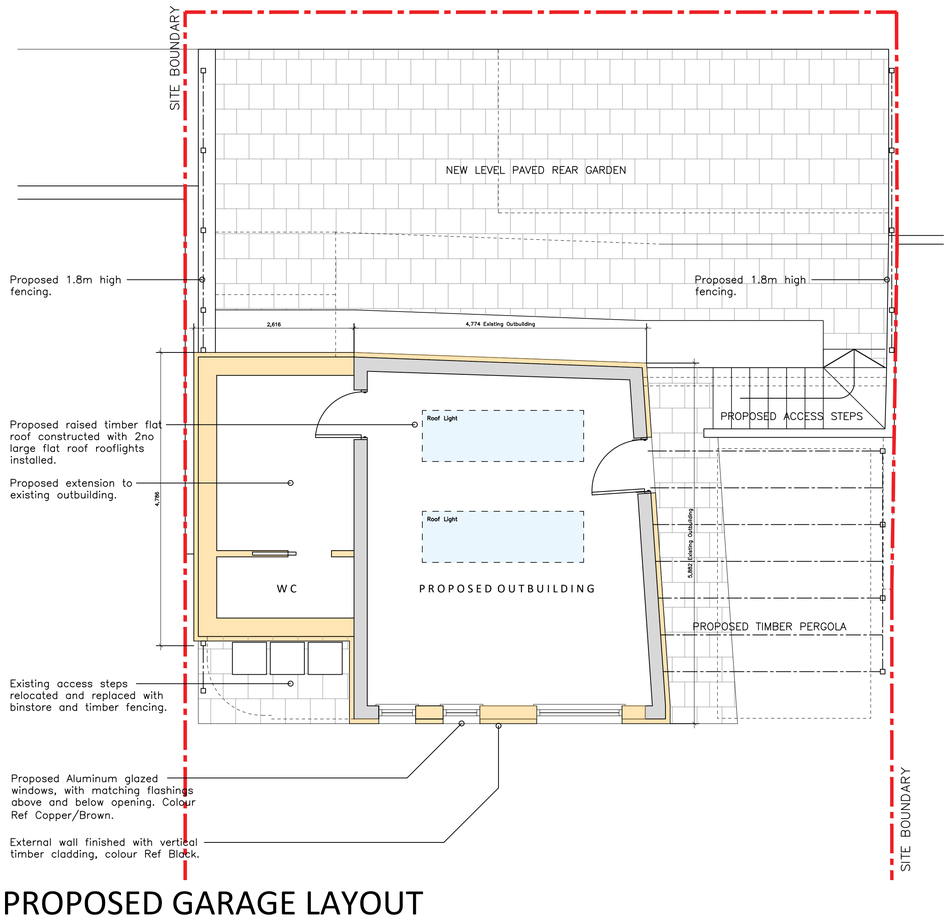

PROPOSED GARAGE LAYOUT



PROPOSED SITE LAYOUT

Scale 1:200

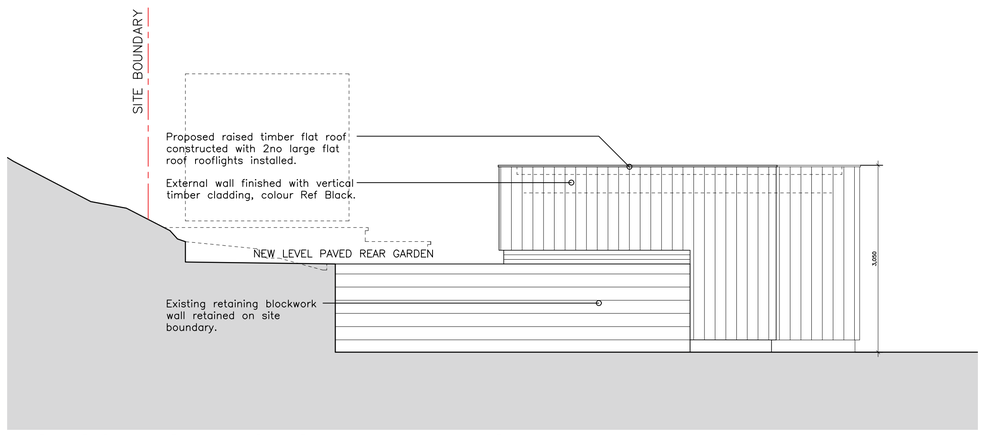

PROPOSED GARAGE SIDE ELEVATION

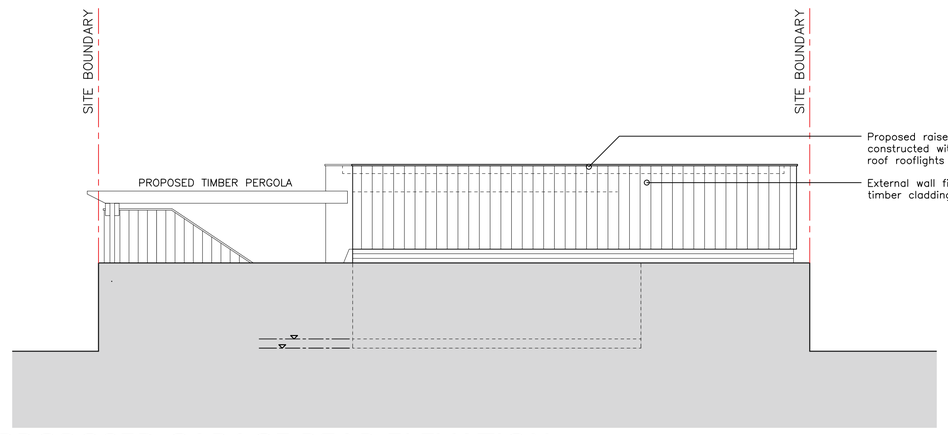

PROPOSED GARAGE REAR ELEVATION

KEY:

Existing Walls

Existing Wall/Structure to be removed.

Proposed Walls

REV DATE DR APP NOTES

RD Architecture +Design

STATUS DESIGN_DEVELOPMENT

SCALE	DRAWN	APPROVED	DATE
1:50@A1	RPD	RPD	JULY`22

JOB No.	DWG No.	REVISION
RD0295	210	-

PROJECT
5_OSBORNE_TERRACE
BATLEY
WF17_0LZ

Client.
MR_&_MRS_M_GRIFFIN

RD Architecture + Design
Studio Address:
Suite 3a, Milner House, Milner Way, Ossett, Wakefield, WF5 9JE

Email: robdawtrey@gmail.com
Website: www.rdarchitectureanddesign.com
Tel: 07834547300

TITLE
PROPOSED_FLOOR_PLANS

PROPOSED GARAGE CONVERSION

5 Osborne Terrace, Batley, WF17 0LZ