
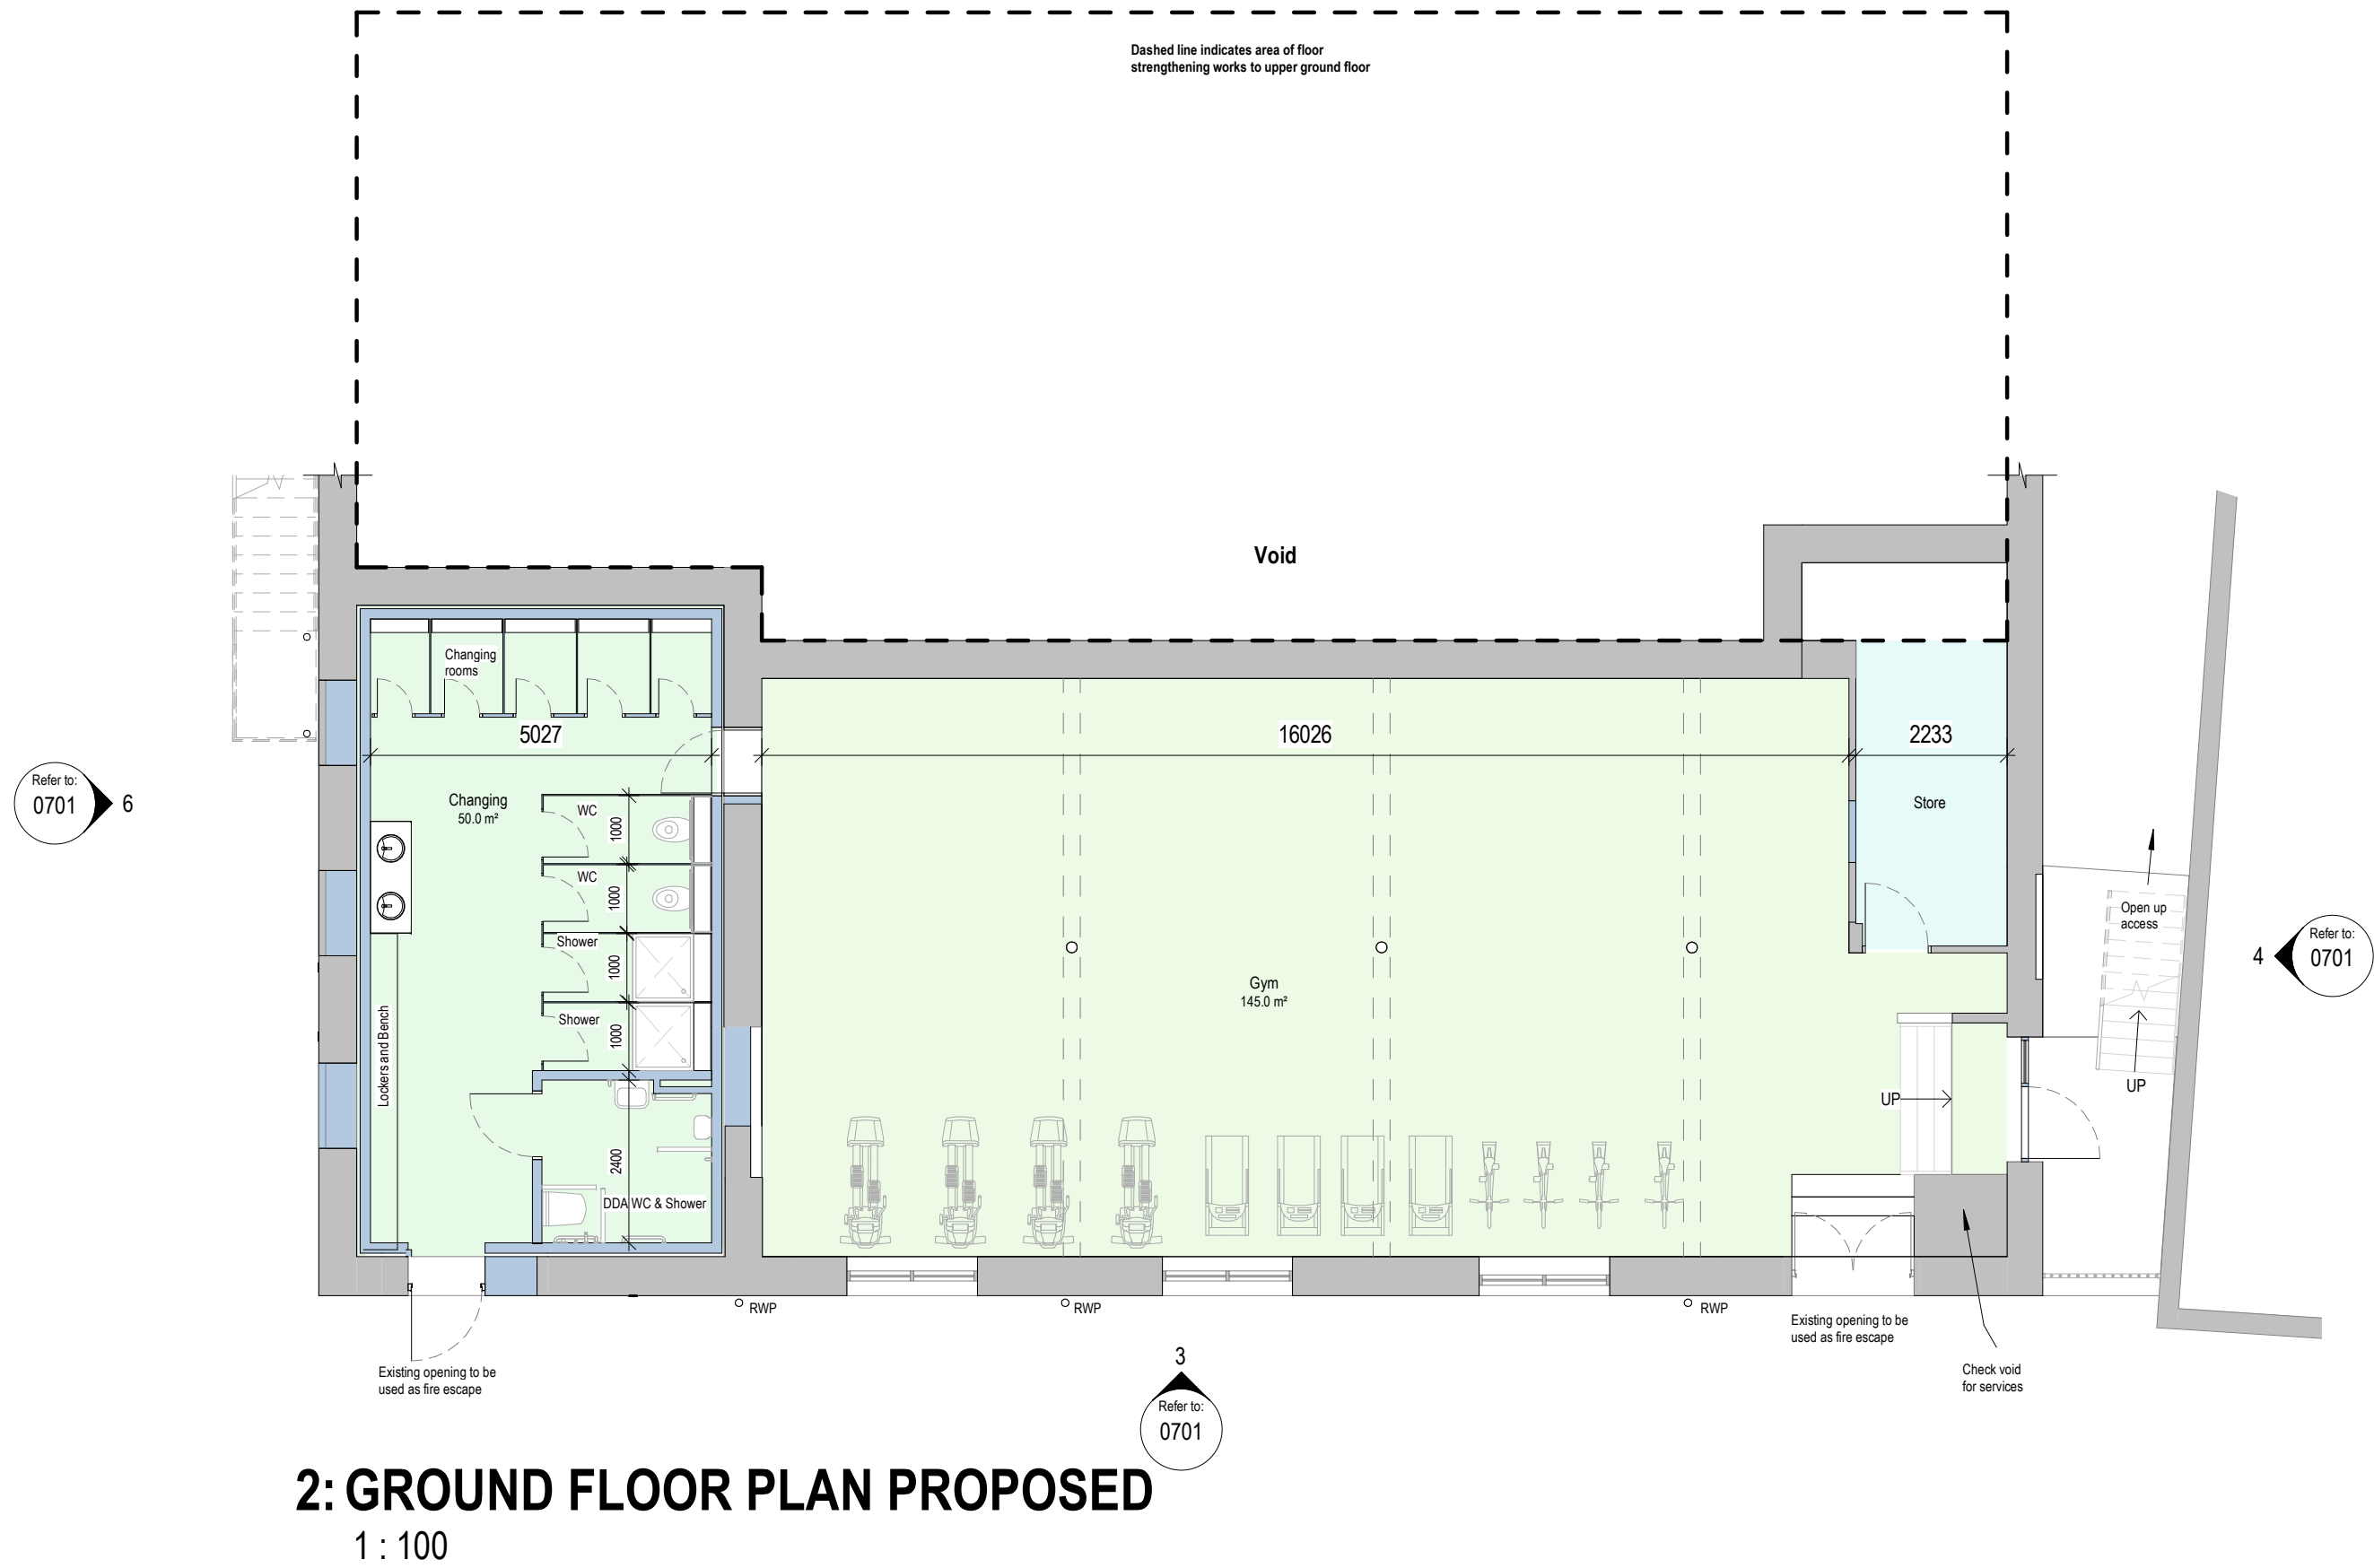
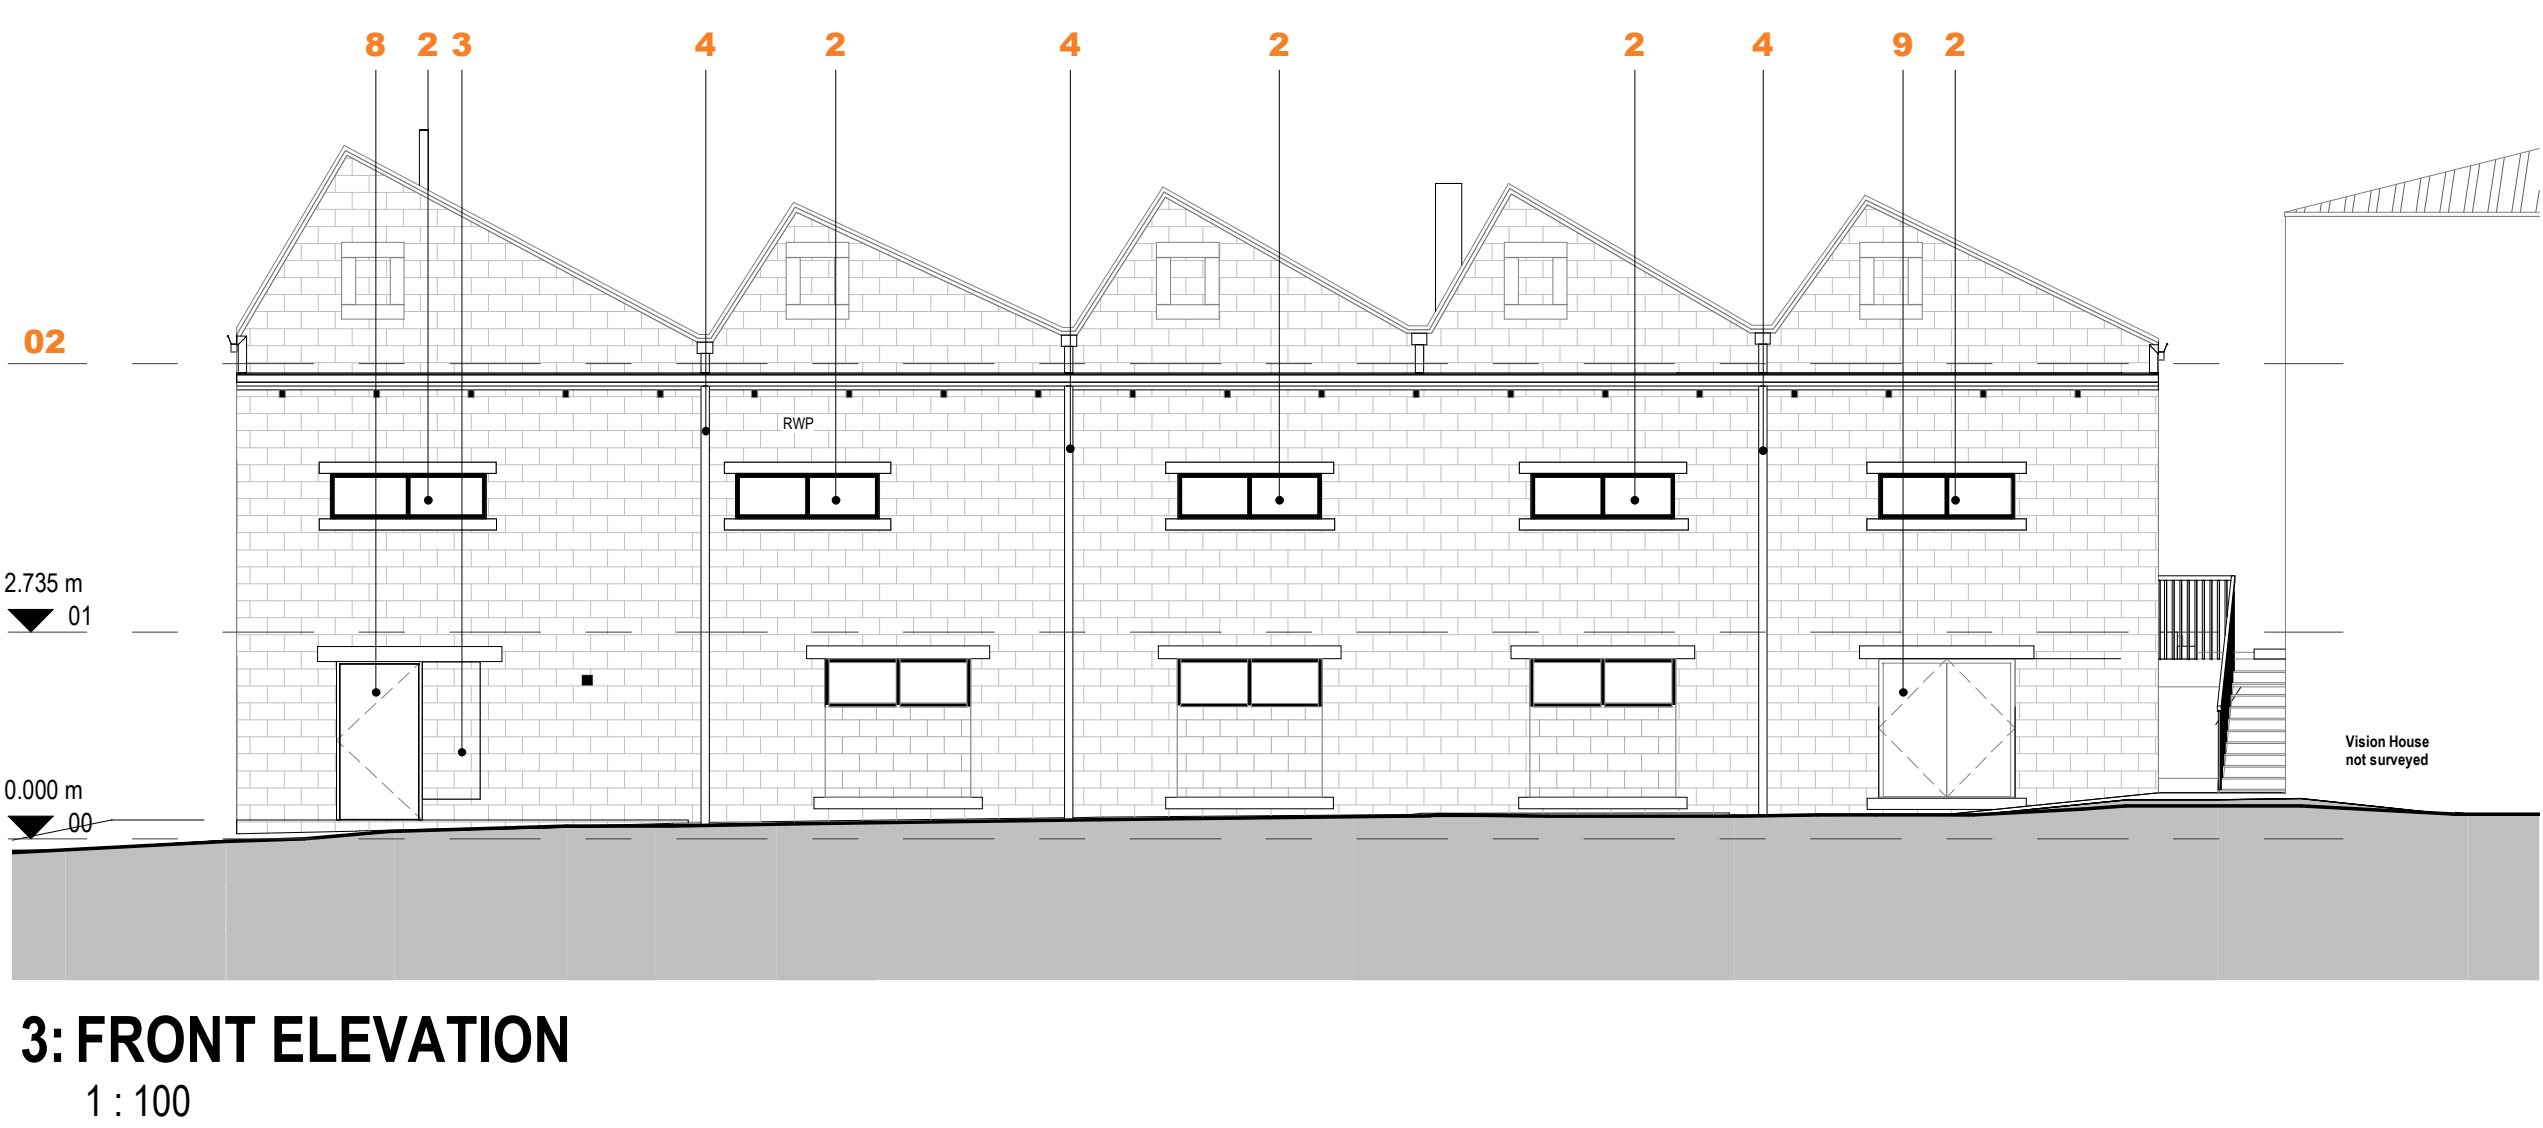
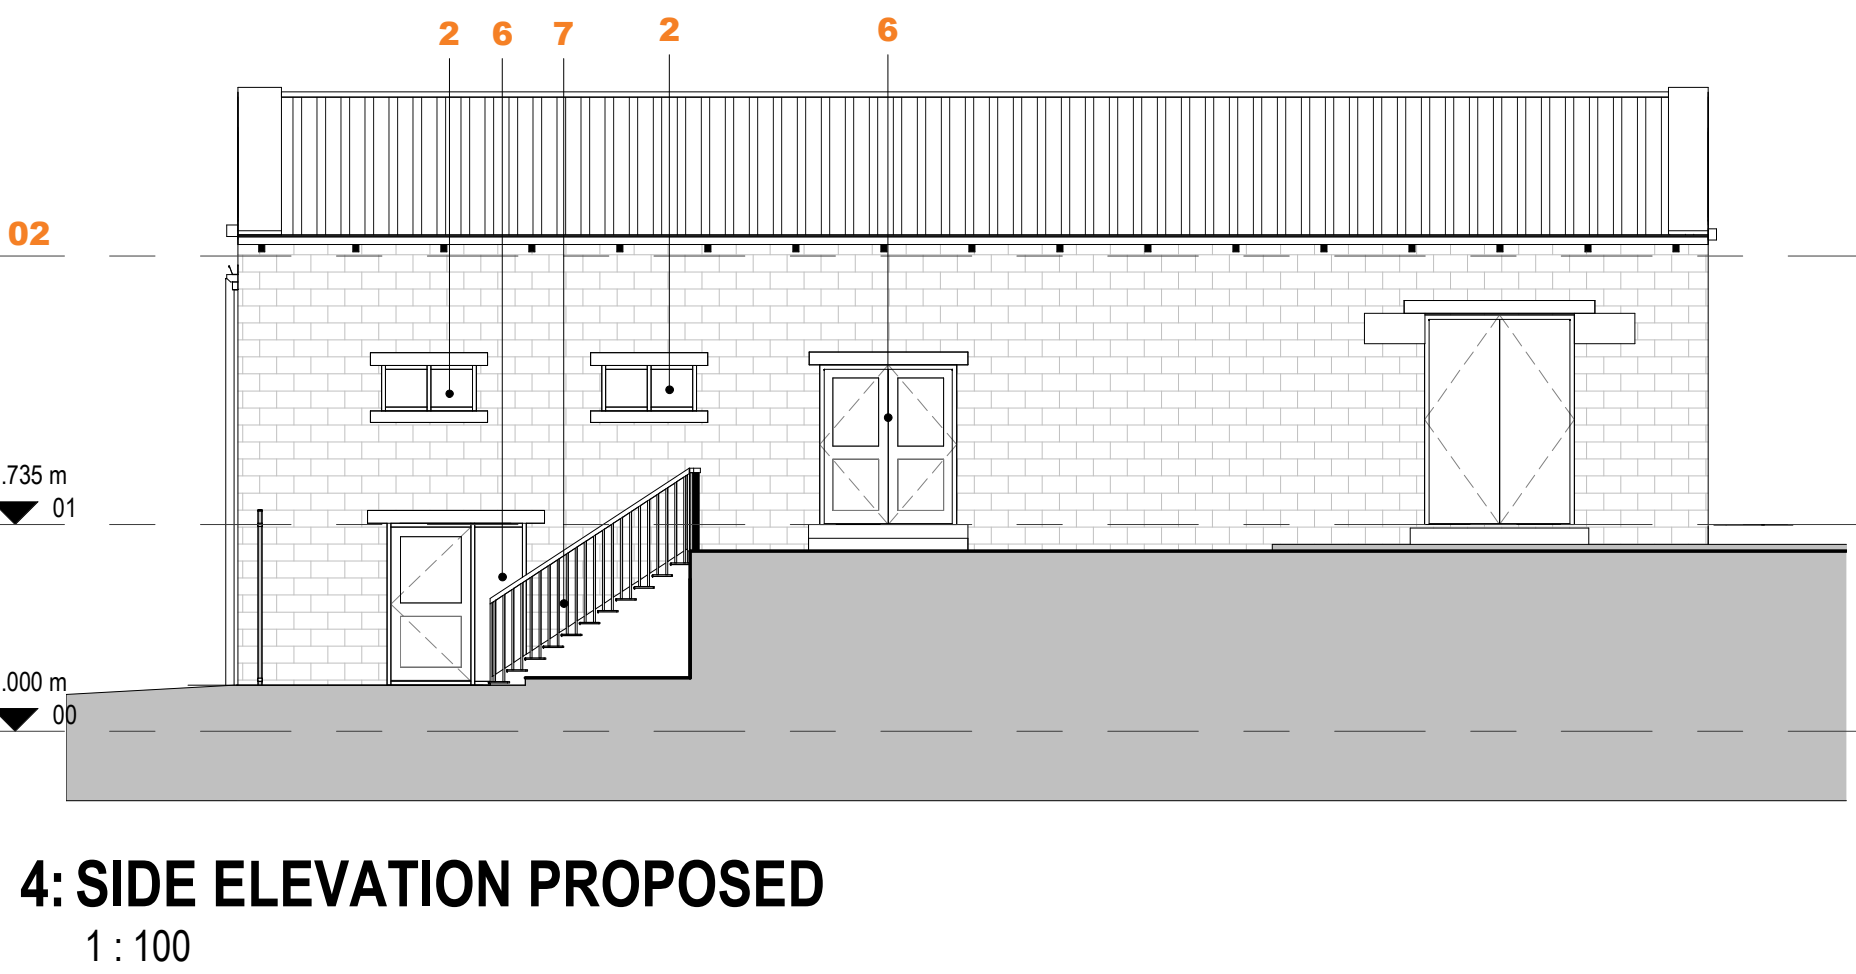
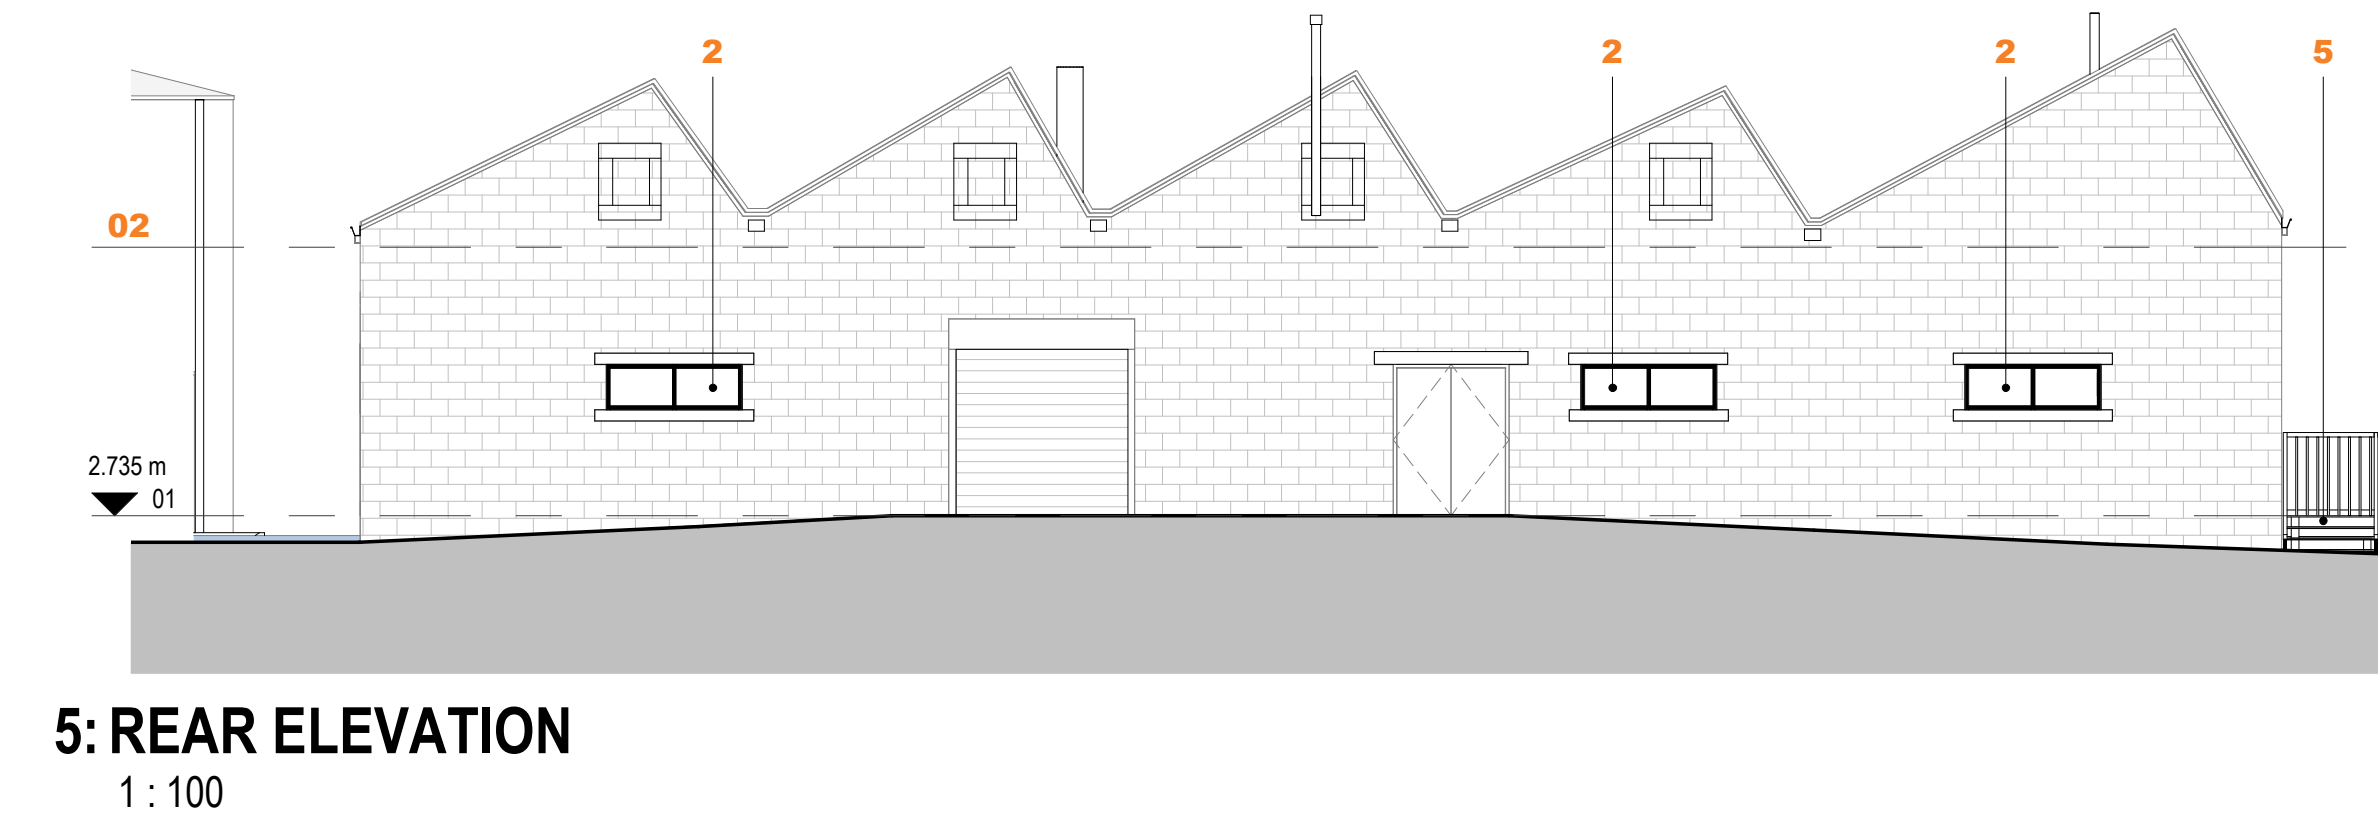


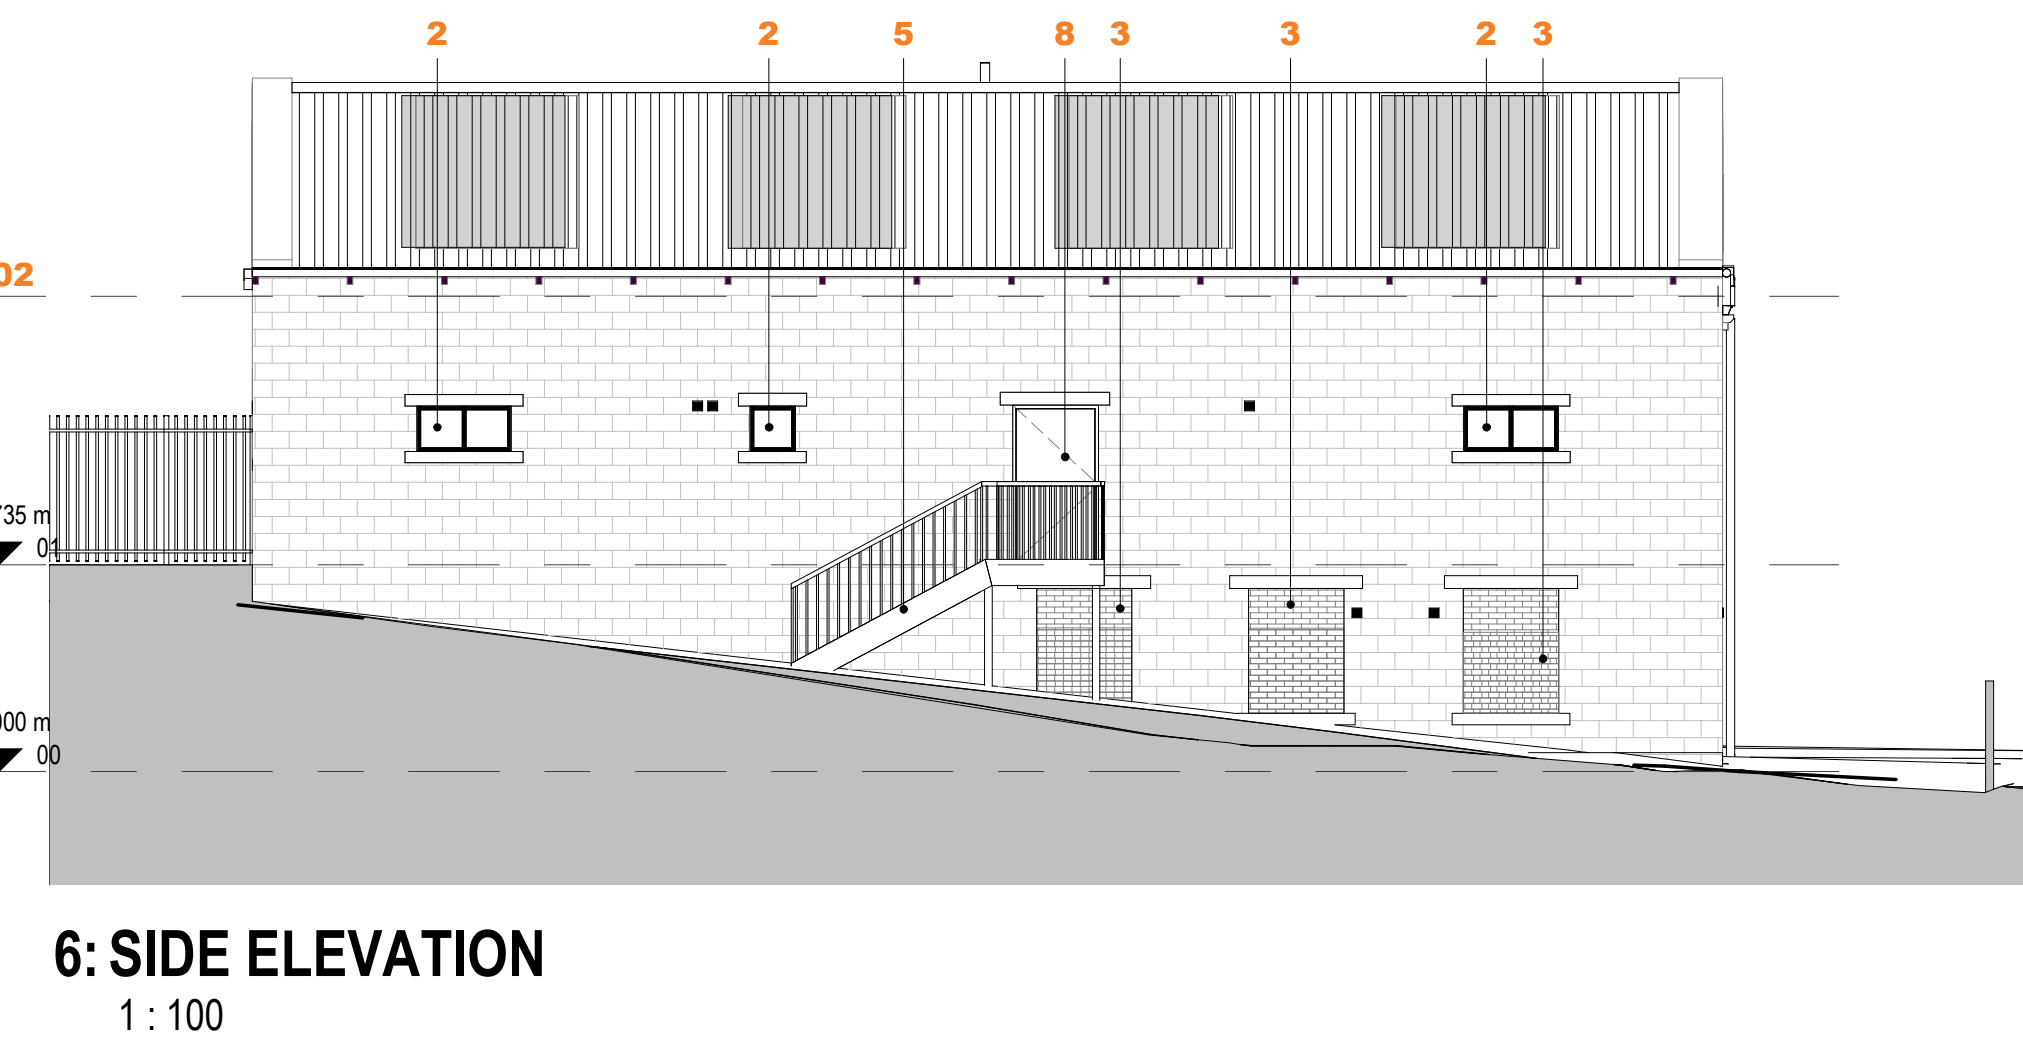

PROPOSED MATERIAL LEGEND

- 1 Opening to receive new high level window
- 2 New window opening to match existing
- 3 Infilled to match existing
- 4 Rain Water Pipe, black Upvc to match existing
- 5 Steel fire escape - colour black
- 6 Upvc double glazed doors - colour tbc
- 7 Stairs opened up to provide access to LGF
- 8 Fire escape door - colour black
- 9 New steel door - colour black

Drawing to be read in conjunction with; all 20 series GA floor plans, 21 series GA elevations, 22 series GA sections. Elements of structure are shown for coordination purposes, all to Structural Engineers design & details. Drainage positions shown for coordination purposes, all to M&E Engineers design.

Plans based on survey information by N Holden, ref: Boultons_07_Vision_House

- Existing structure to remain
- Proposed structure

--	--	