



Fibre Architects Limited Copyright.

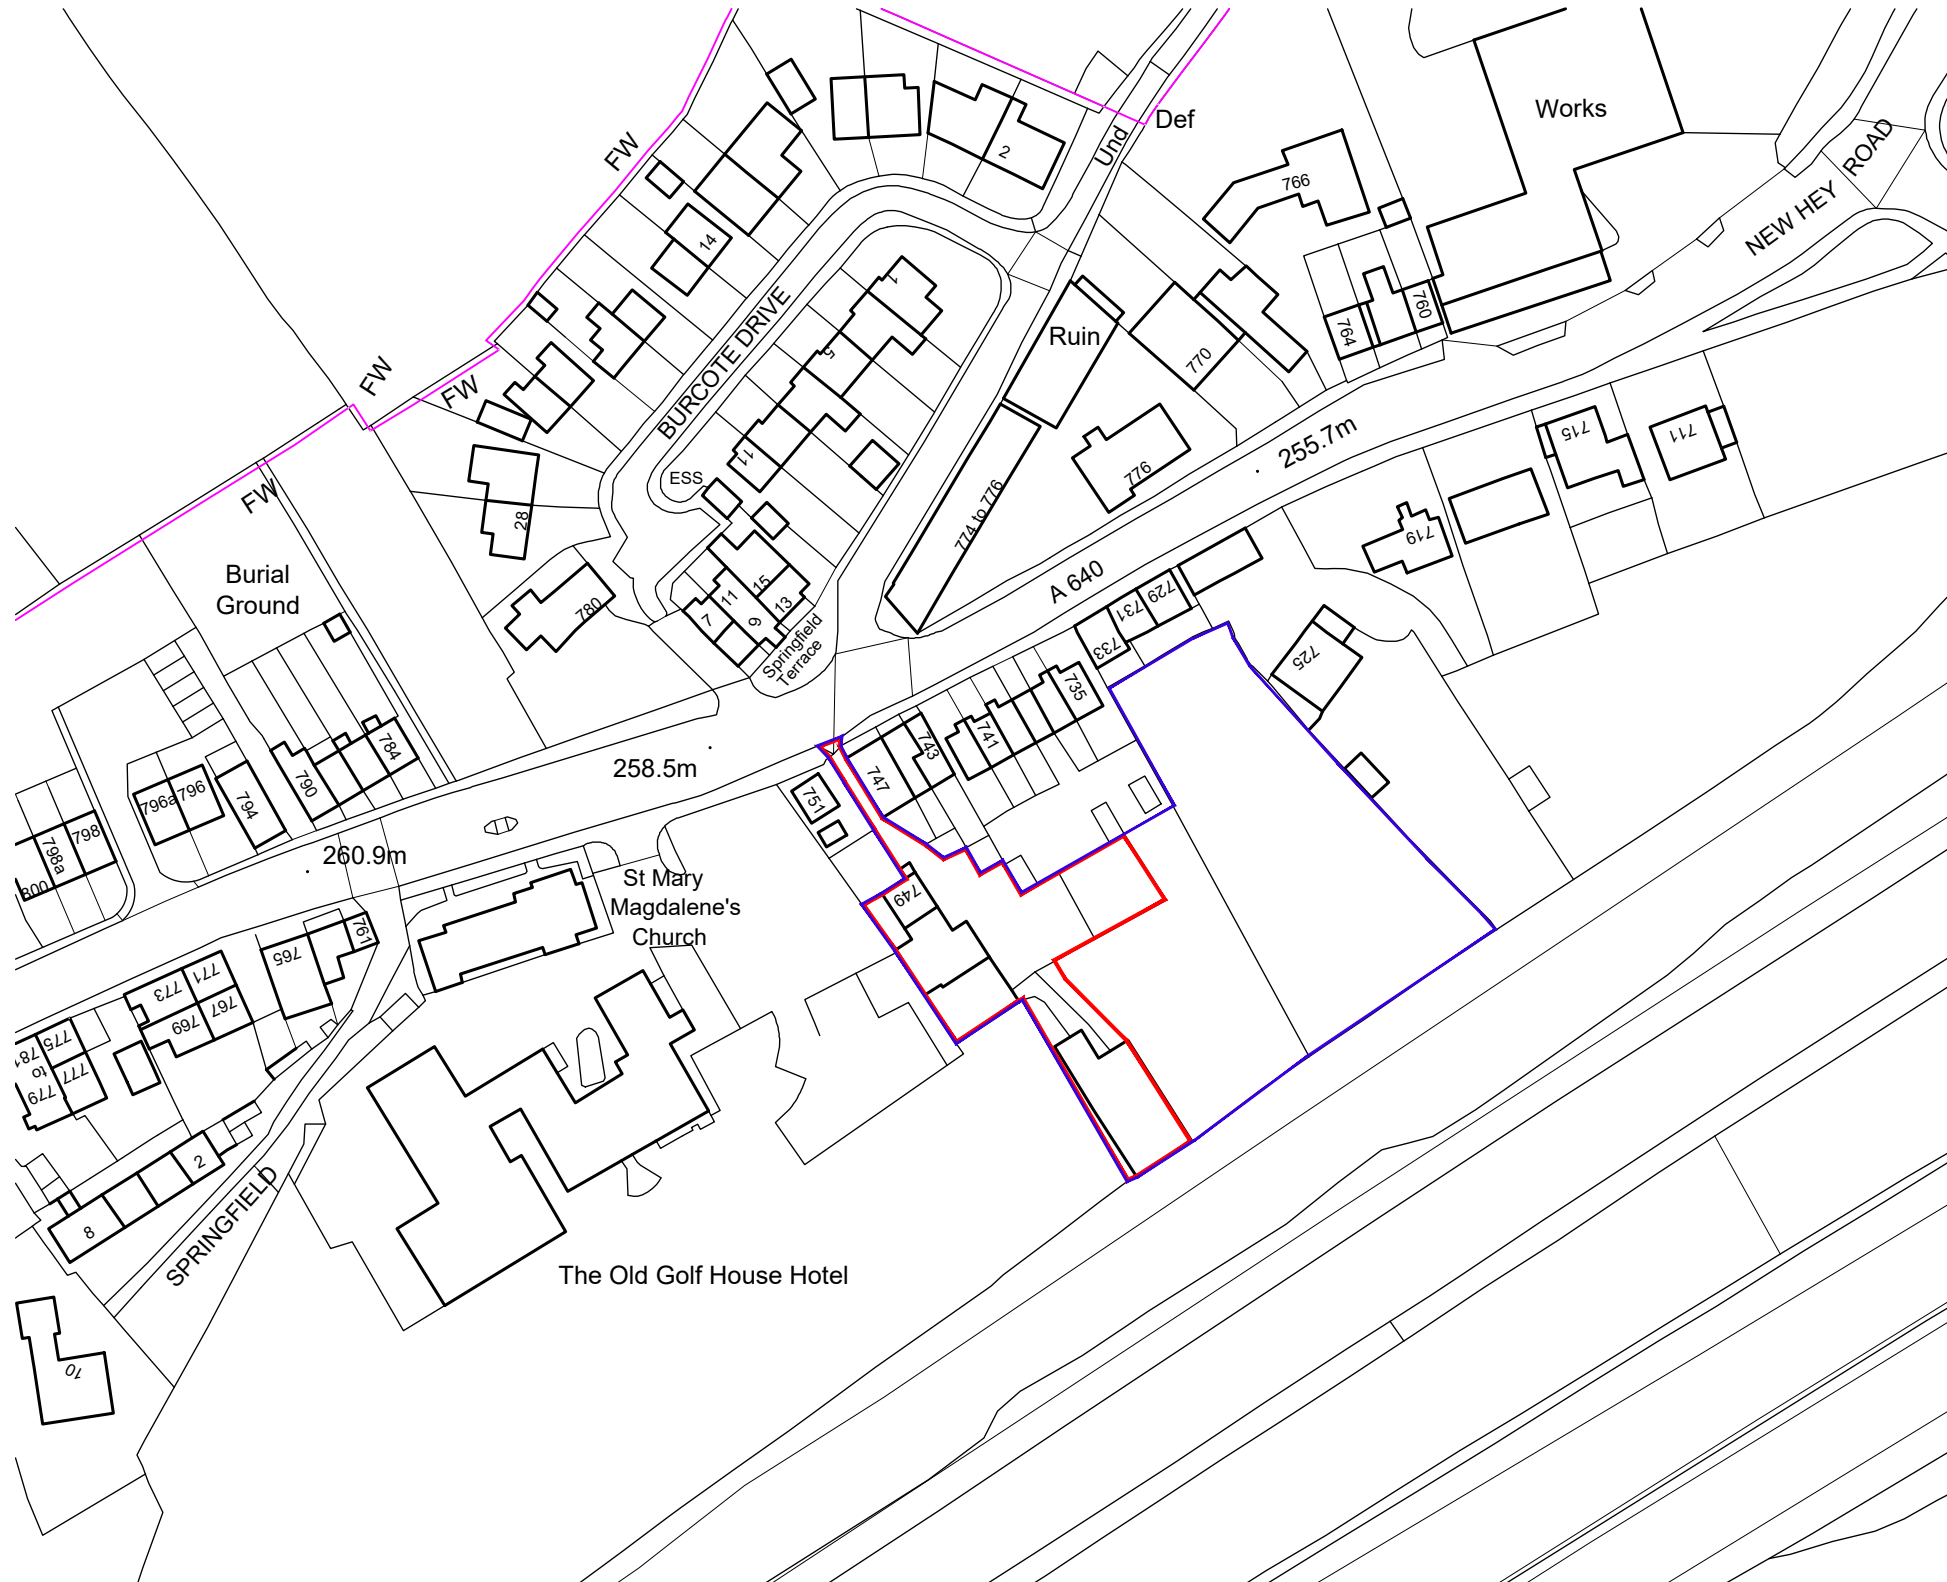

LOCATION PLAN Scale 1:1250

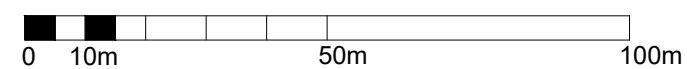

Rev	Description	Date	By	App'd
Project	Project no	Date		
Domestic Refurbishment	21.009	09/08/21		
749 New Hey Road, Outlane, Huddersfield, HD3 3YL				
Drawing Title	Scale @ A3	Drawn by	Appr. by	
Location Plan as Existing	1:1250	MO	-	
Client	Drawing no			
Dominic Waterson	EX0001		-	

FIBRE
ARCHITECTS

First Floor Buckden Mount 8 Thornhill Road Huddersfield, HD3 3AU	Tel: 01484 544 410 www.fibrearchitects.co.uk Email: info@fibrearchitects.co.uk
--	---