


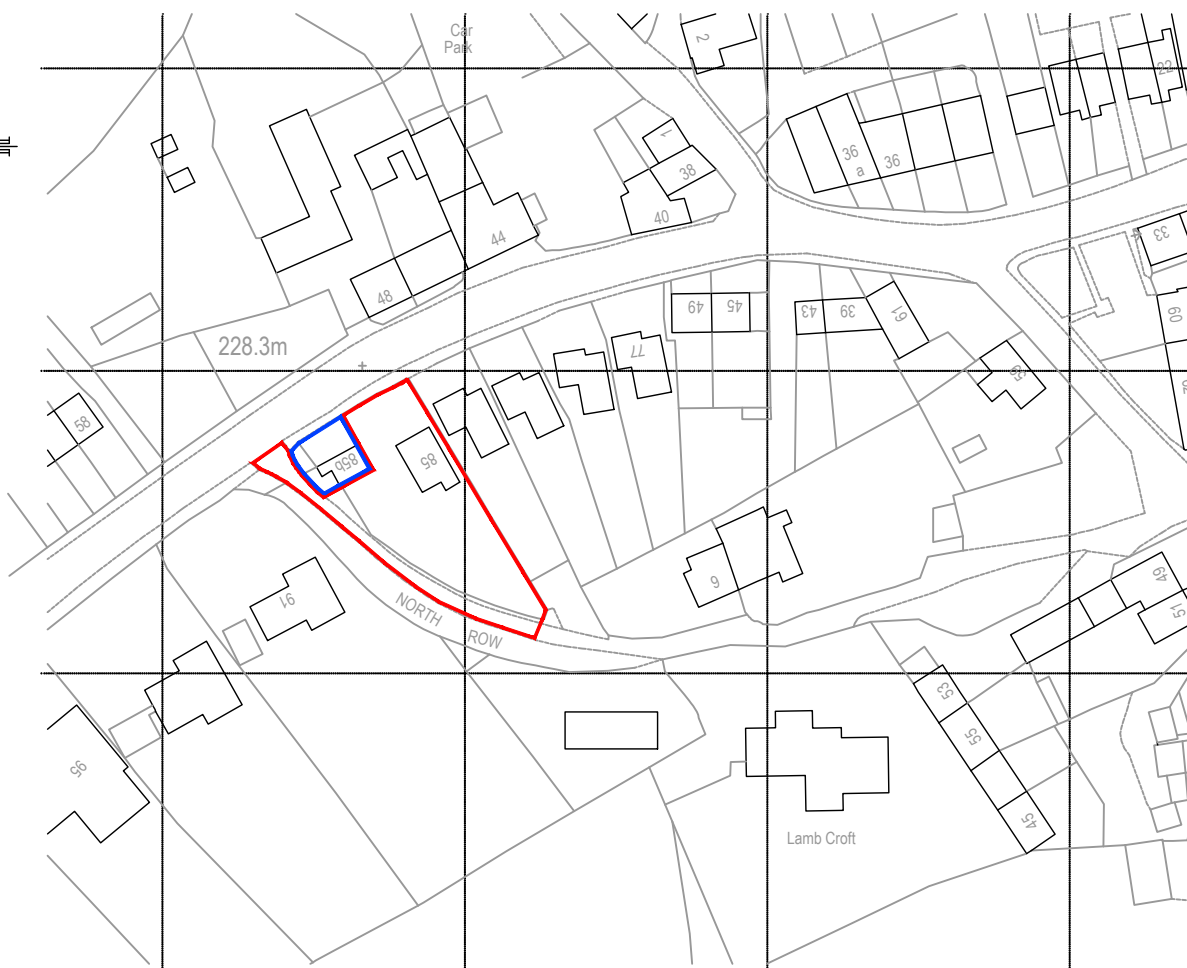

Ordnance Survey (c) Crown Copyright 2015. All rights reserved. Licence number 100022432

LOCATION PLAN

SCALE 1:1250

NOTES

1. No dimensions to be scaled.
IF IN DOUBT ASK.

2. All dimensions must be checked and verified on site by the Contractor prior to the commencement of works and Hinchliffe Architecture & Design Ltd. to be notified of any discrepancies.

3. The copyright of these drawings remains the property of Hinchliffe Architecture & Design Ltd. They must not be reproduced in any way without prior written consent from the originator (Hinchliffe Architecture & Design Ltd.)



hinchliffe

architecture
& design

Hinchliffe A&D
24 Carr View Road
Hepworth
Holmfirth
West Yorkshire
HD9 3HX

07921 907162
01484 520764
info@hincharchitecture.co.uk
www.hincharchitecture.co.uk

Project:

85 MARSH LANE
SHEPLEY
HUDDERSFIELD
W.YORKSHIRE
HD8 8AP

Scale at A4:
1:1250

Status:

PLANNING

Date:
15.08.2022

Drawing No.:

131-22-PL01

Revision:

—

Client: J. NEWTON

Drawing Title: LOCATION PLAN