




Existing Section A – A
Scale 1:100



Proposed Section A – A
Scale 1:100

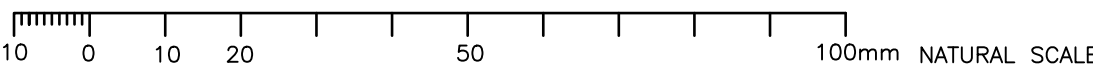

- NOTES**
1. No dimensions to be scaled.
IF IN DOUBT ASK.
 2. All dimensions must be checked and verified on site by the Contractor prior to the commencement of works and Hinchliffe Architecture & Design Ltd. to be notified of any discrepancies.
 3. The copyright of these drawings remains the property of Hinchliffe Architecture & Design Ltd. They must not be reproduced in any way without prior written consent from the originator (Hinchliffe Architecture & Design Ltd.)

Rev.		Description	
Date			
Status		PLANNING	
		 Hinchliffe A&D 24 Carr View Road Hepworth Huddersfield West Yorkshire HD8 1AP 01484 527 122 01484 527 344 info@hinch-architecture.co.uk www.hinch-architecture.co.uk	
Client		J. NEWTON	
Project		85 MARSH LANE SHEPLEY HUDDERSFIELD HD8 8AP	
Drawing Title		SITE SECTIONS	
Scale (at A1)		AS SHOWN	
Date		10.11.2022	
Drg. no.		131-22-PL04	
Rev.		—	