Aflex Hose Ltd Office Rooftop Solar

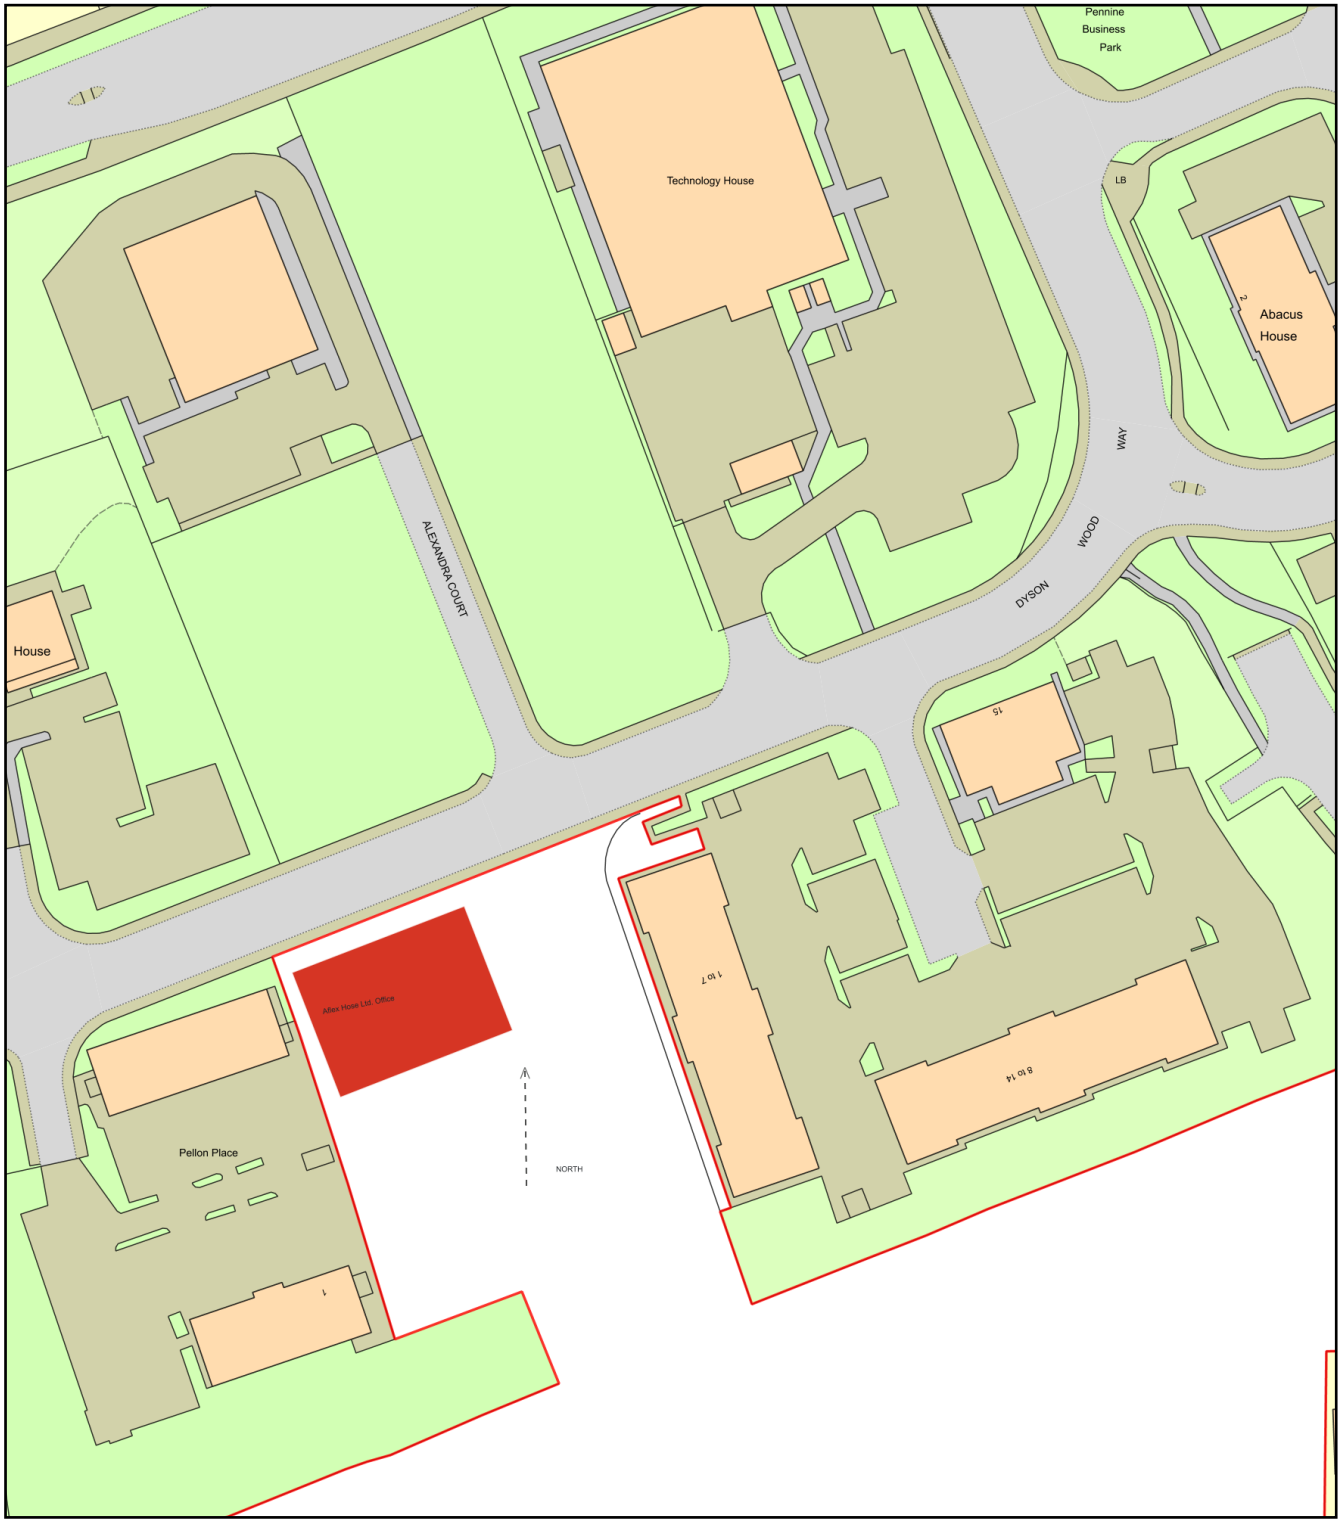

0 50
Metres

N

ReQuestaPlan

Plan Produced for:	Aflex Hose Ltd.
Date Produced:	01 Sep 2022
Plan Reference Number:	TQRQM22244124300593
Scale:	1:1250 @ A4

© Crown copyright and database rights 2021 OS 100042766