



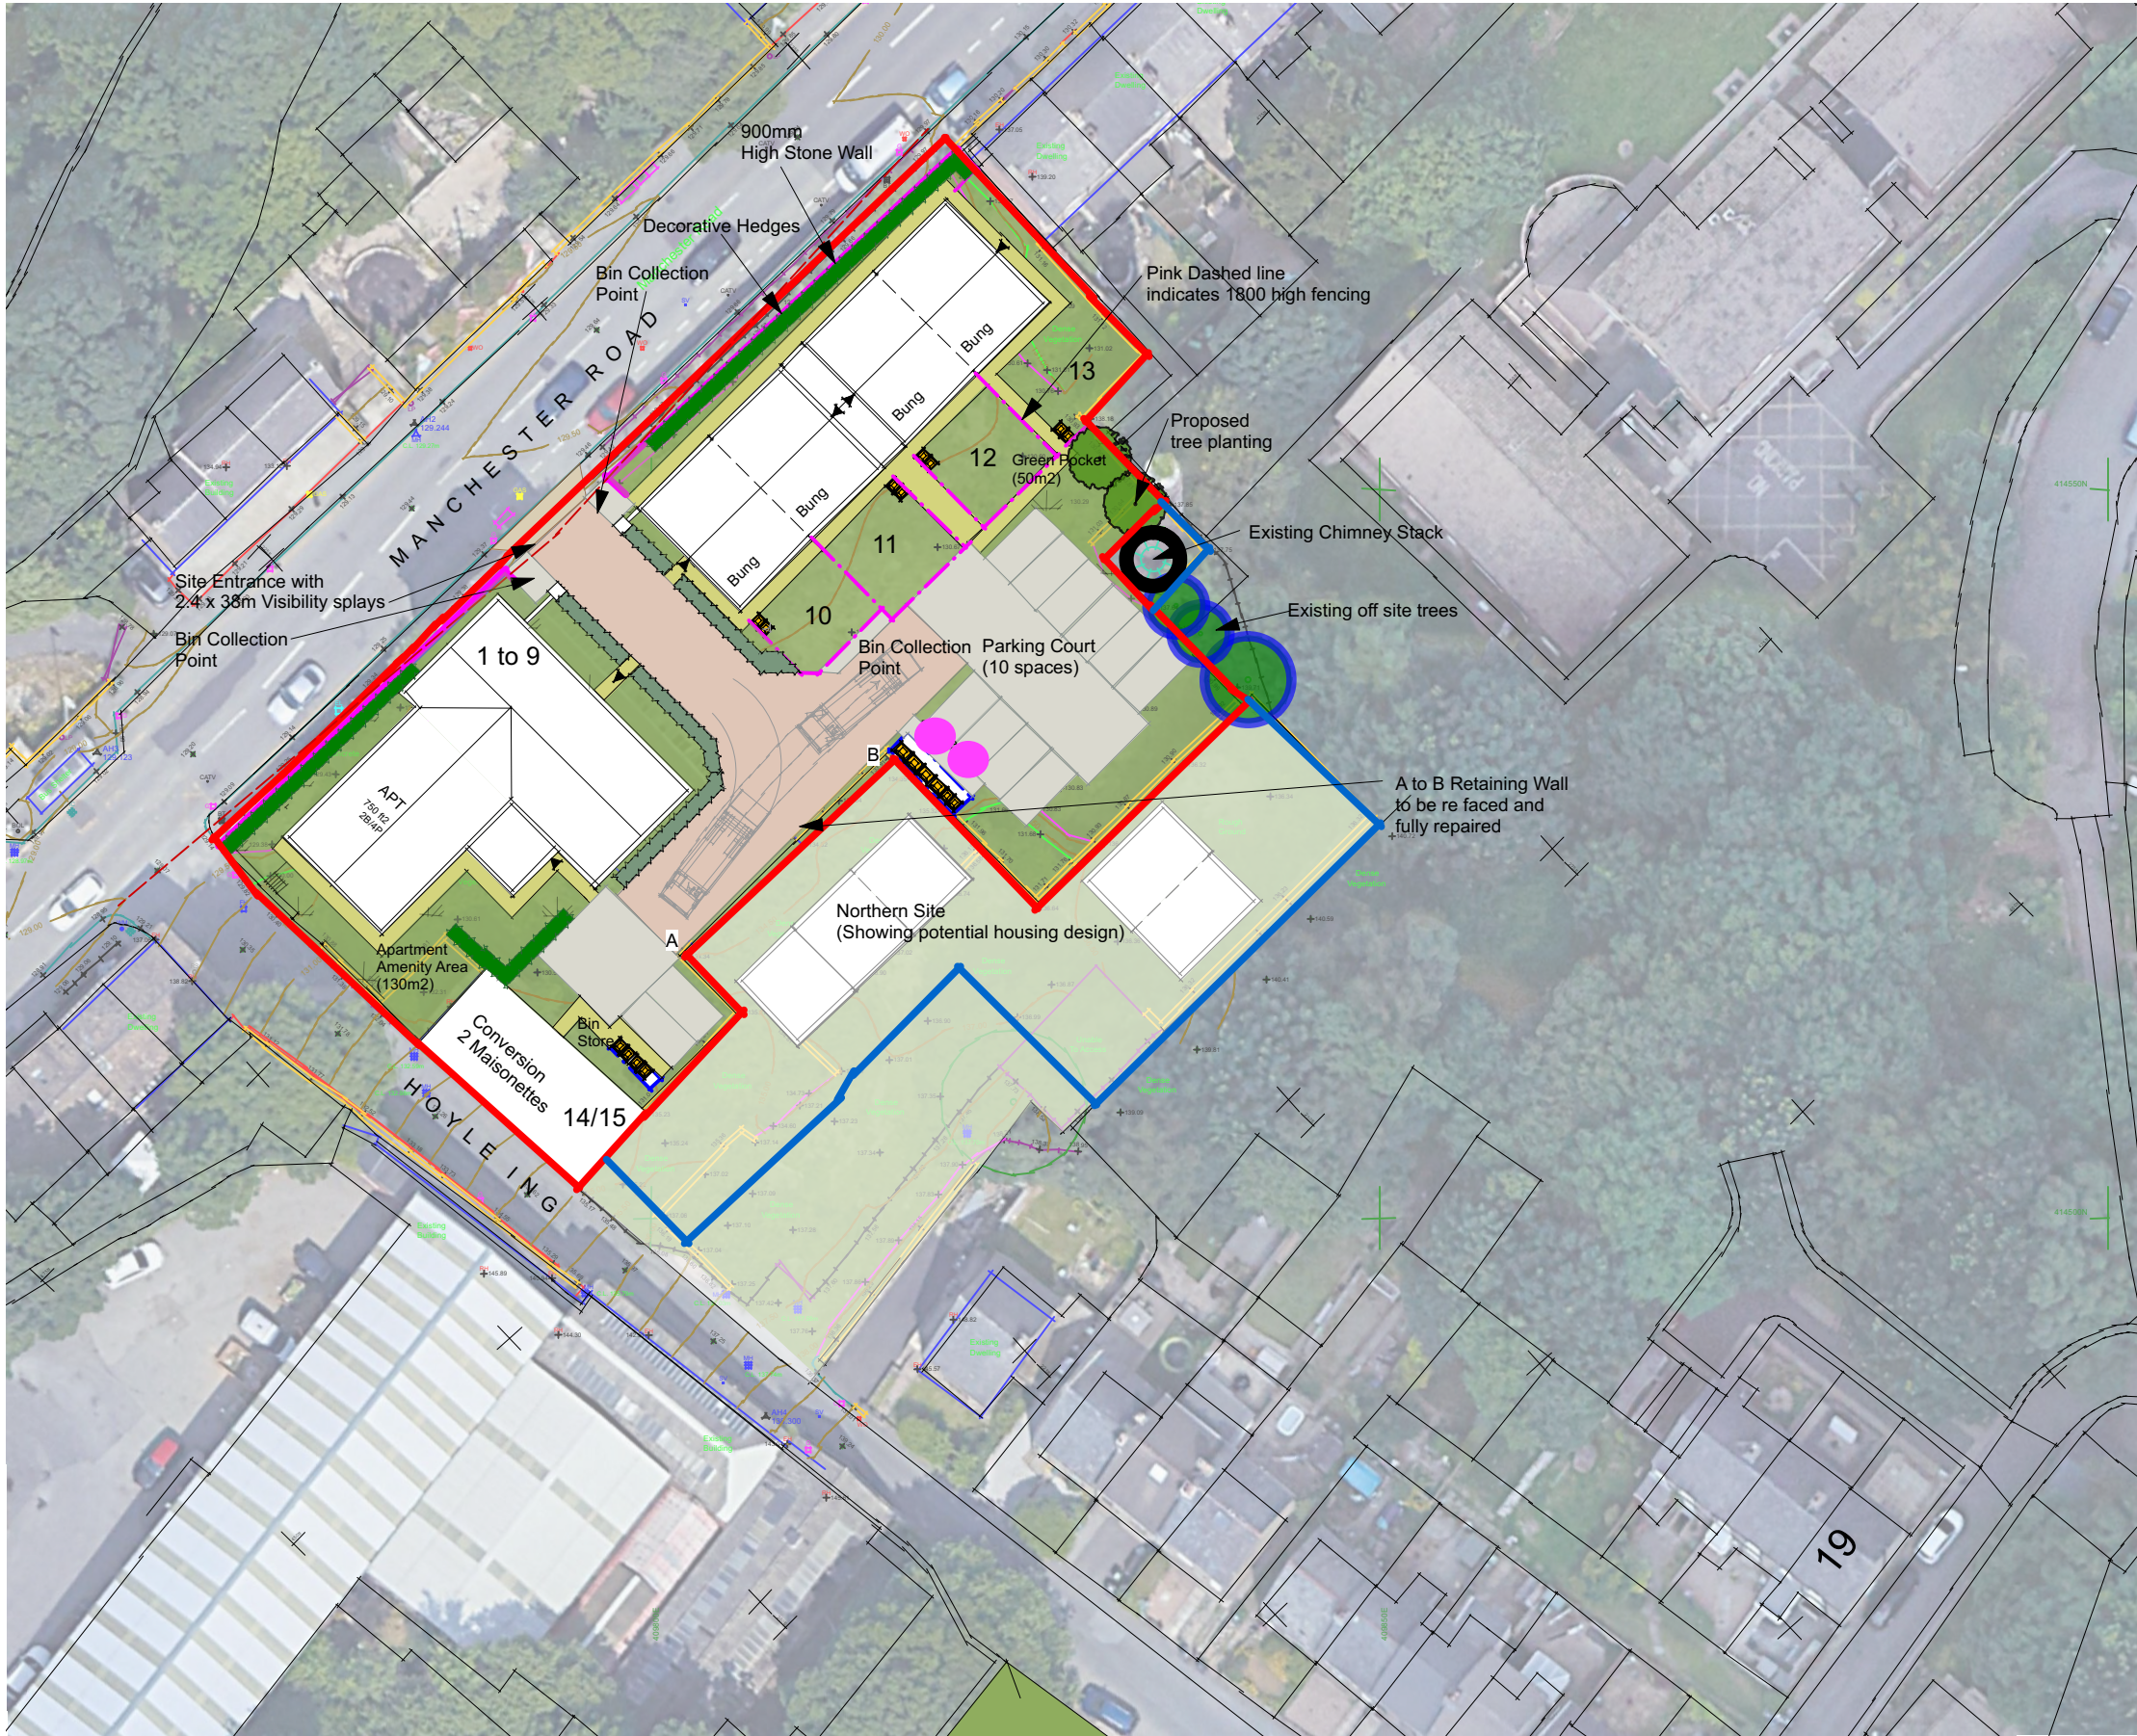

Proposed EVCP Locations

Specification: Wallbox E Home Car charger, or similar specification on the market at the time of installation

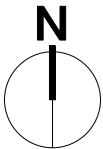

LAND OFF MANCHESTER ROAD, LINTHWAITE
PROPOSED EVCP PLAN

SCALE @ A3 1:500

Rev	Date	Note



HIGHSTONE