

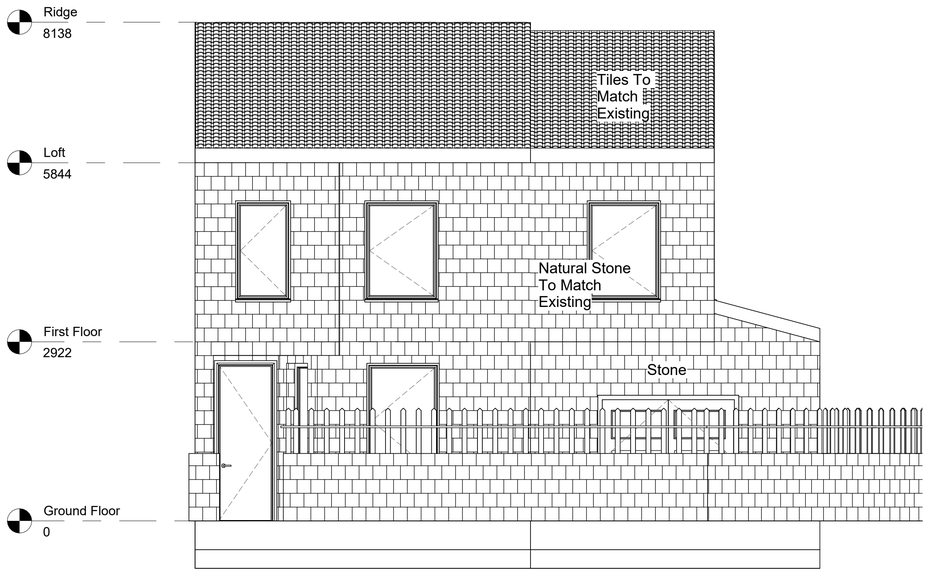



Proposed Front View
1:50

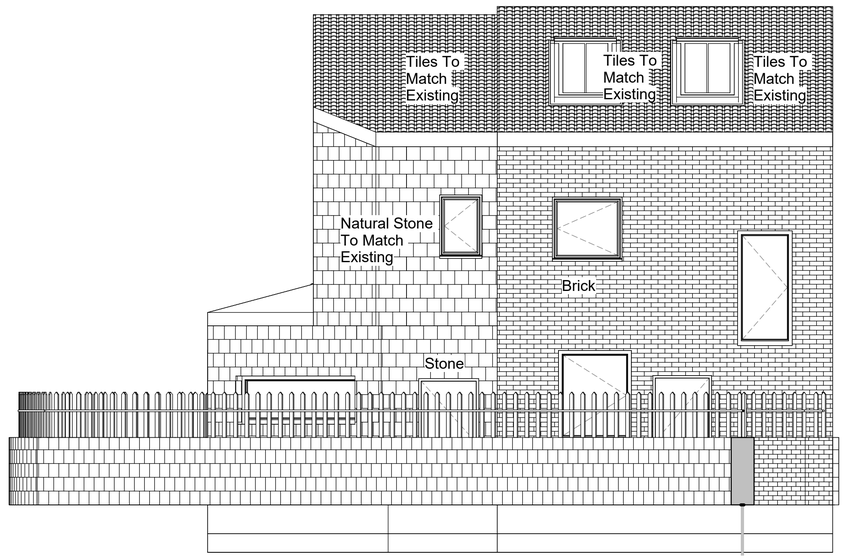

Proposed Rear View
1:50

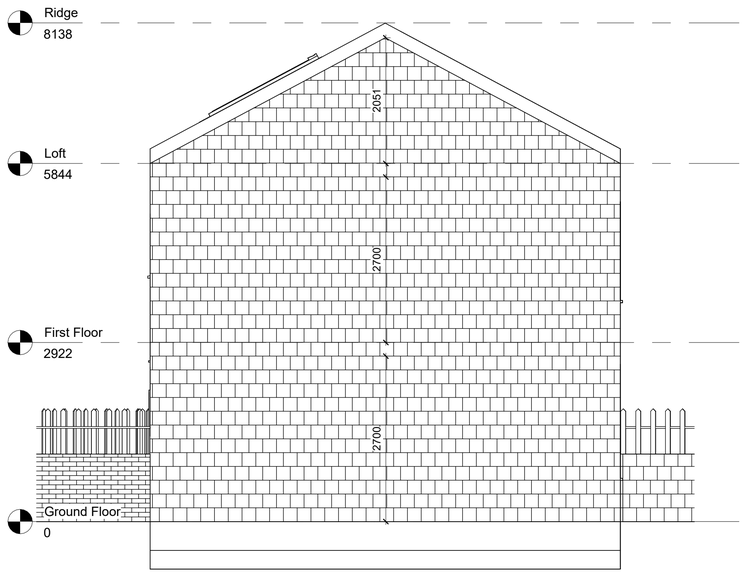

Proposed Left View
1:50

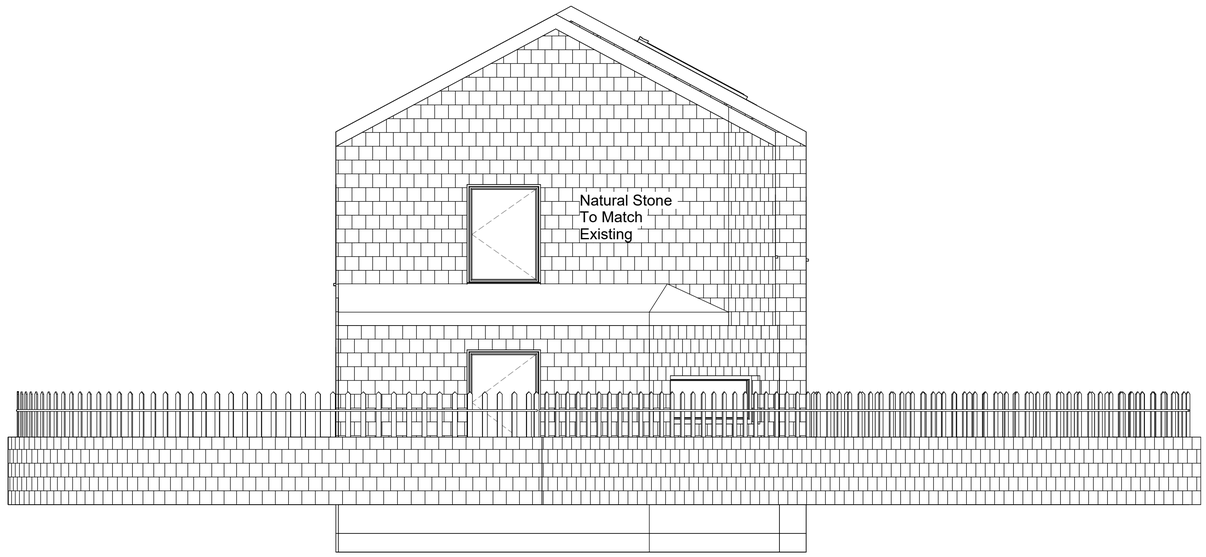

Proposed Right View
1:50

Note:
All Dimensions Are Approximate

TREND ARCHITECTURE
T: 01484 941051
plan@trendarchitecture.co.uk
www.trendarchitecture.co.uk

Project Name
2 Midland Street, Huddersfield, HD1 6JX

Drawing Title:
Proposed Elevations

Drawing Number: TR-A22-0807-004
Scale: 1 : 50@A1

Date: 08/02/23
Revision: C

Drawn By: AM
Checked by: JA

Reason For Issue:
Planning