


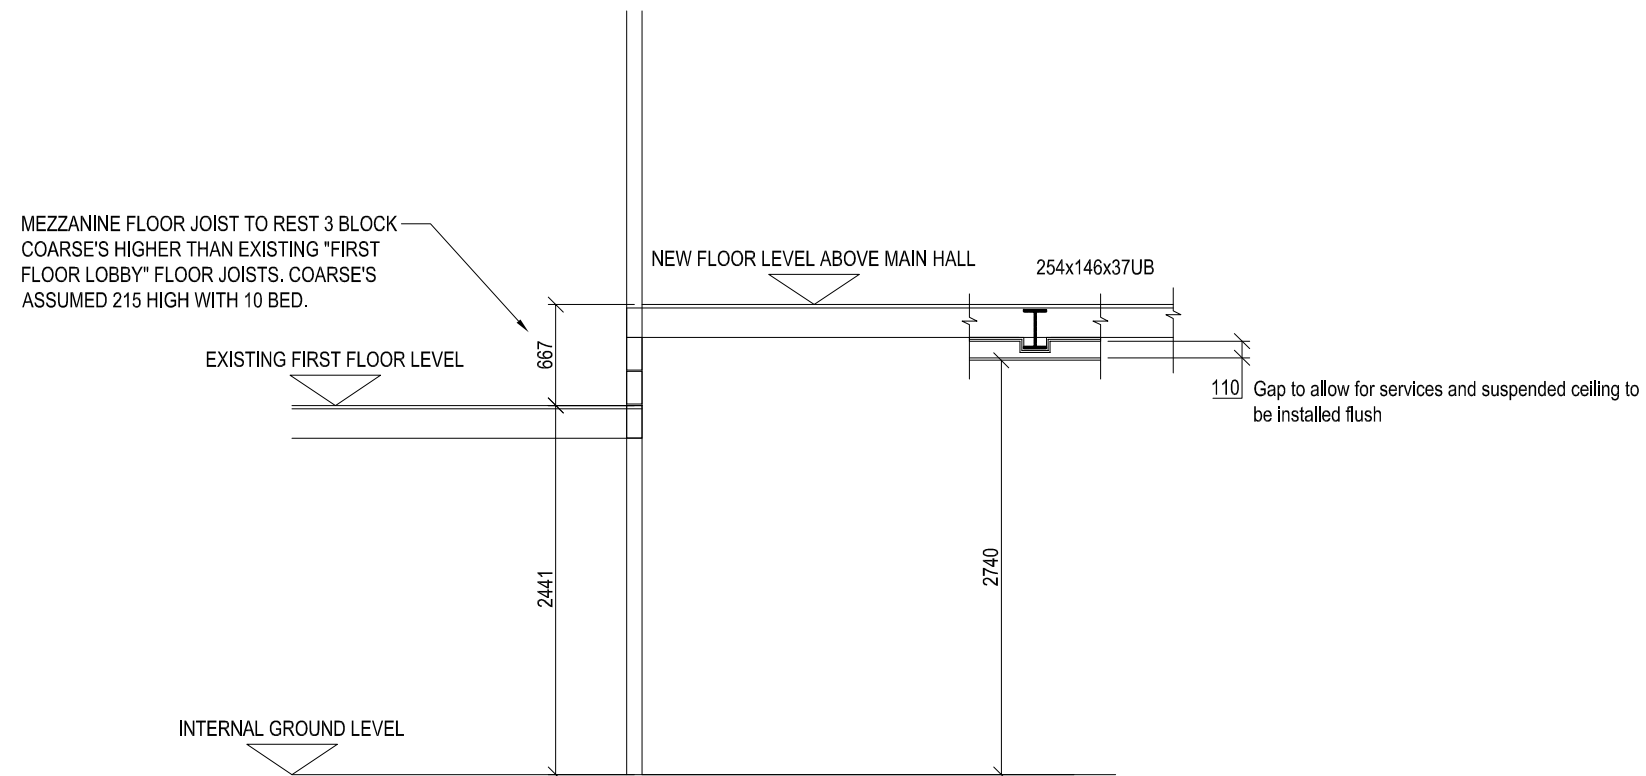

SCHEMATIC SECTION THROUGH MEZZANINE

SCALE 1:50

ISSUE FOR PLANNING & BUILDING CONTROL
SUBMISSION

