NOTES:

WALLS:
light brown / buff facing brickwork with dark brown feature plinth & soldier course heads to match existing
ROOF:
Double Roman interlocking tiles to match existing
WINDOWS/DOORS
white upvc to match existing
RAINWATER GOODS:
black upvc to match existing
FASCIAS / SOFFITS / BARGEBOARDS
white upvc to match existing

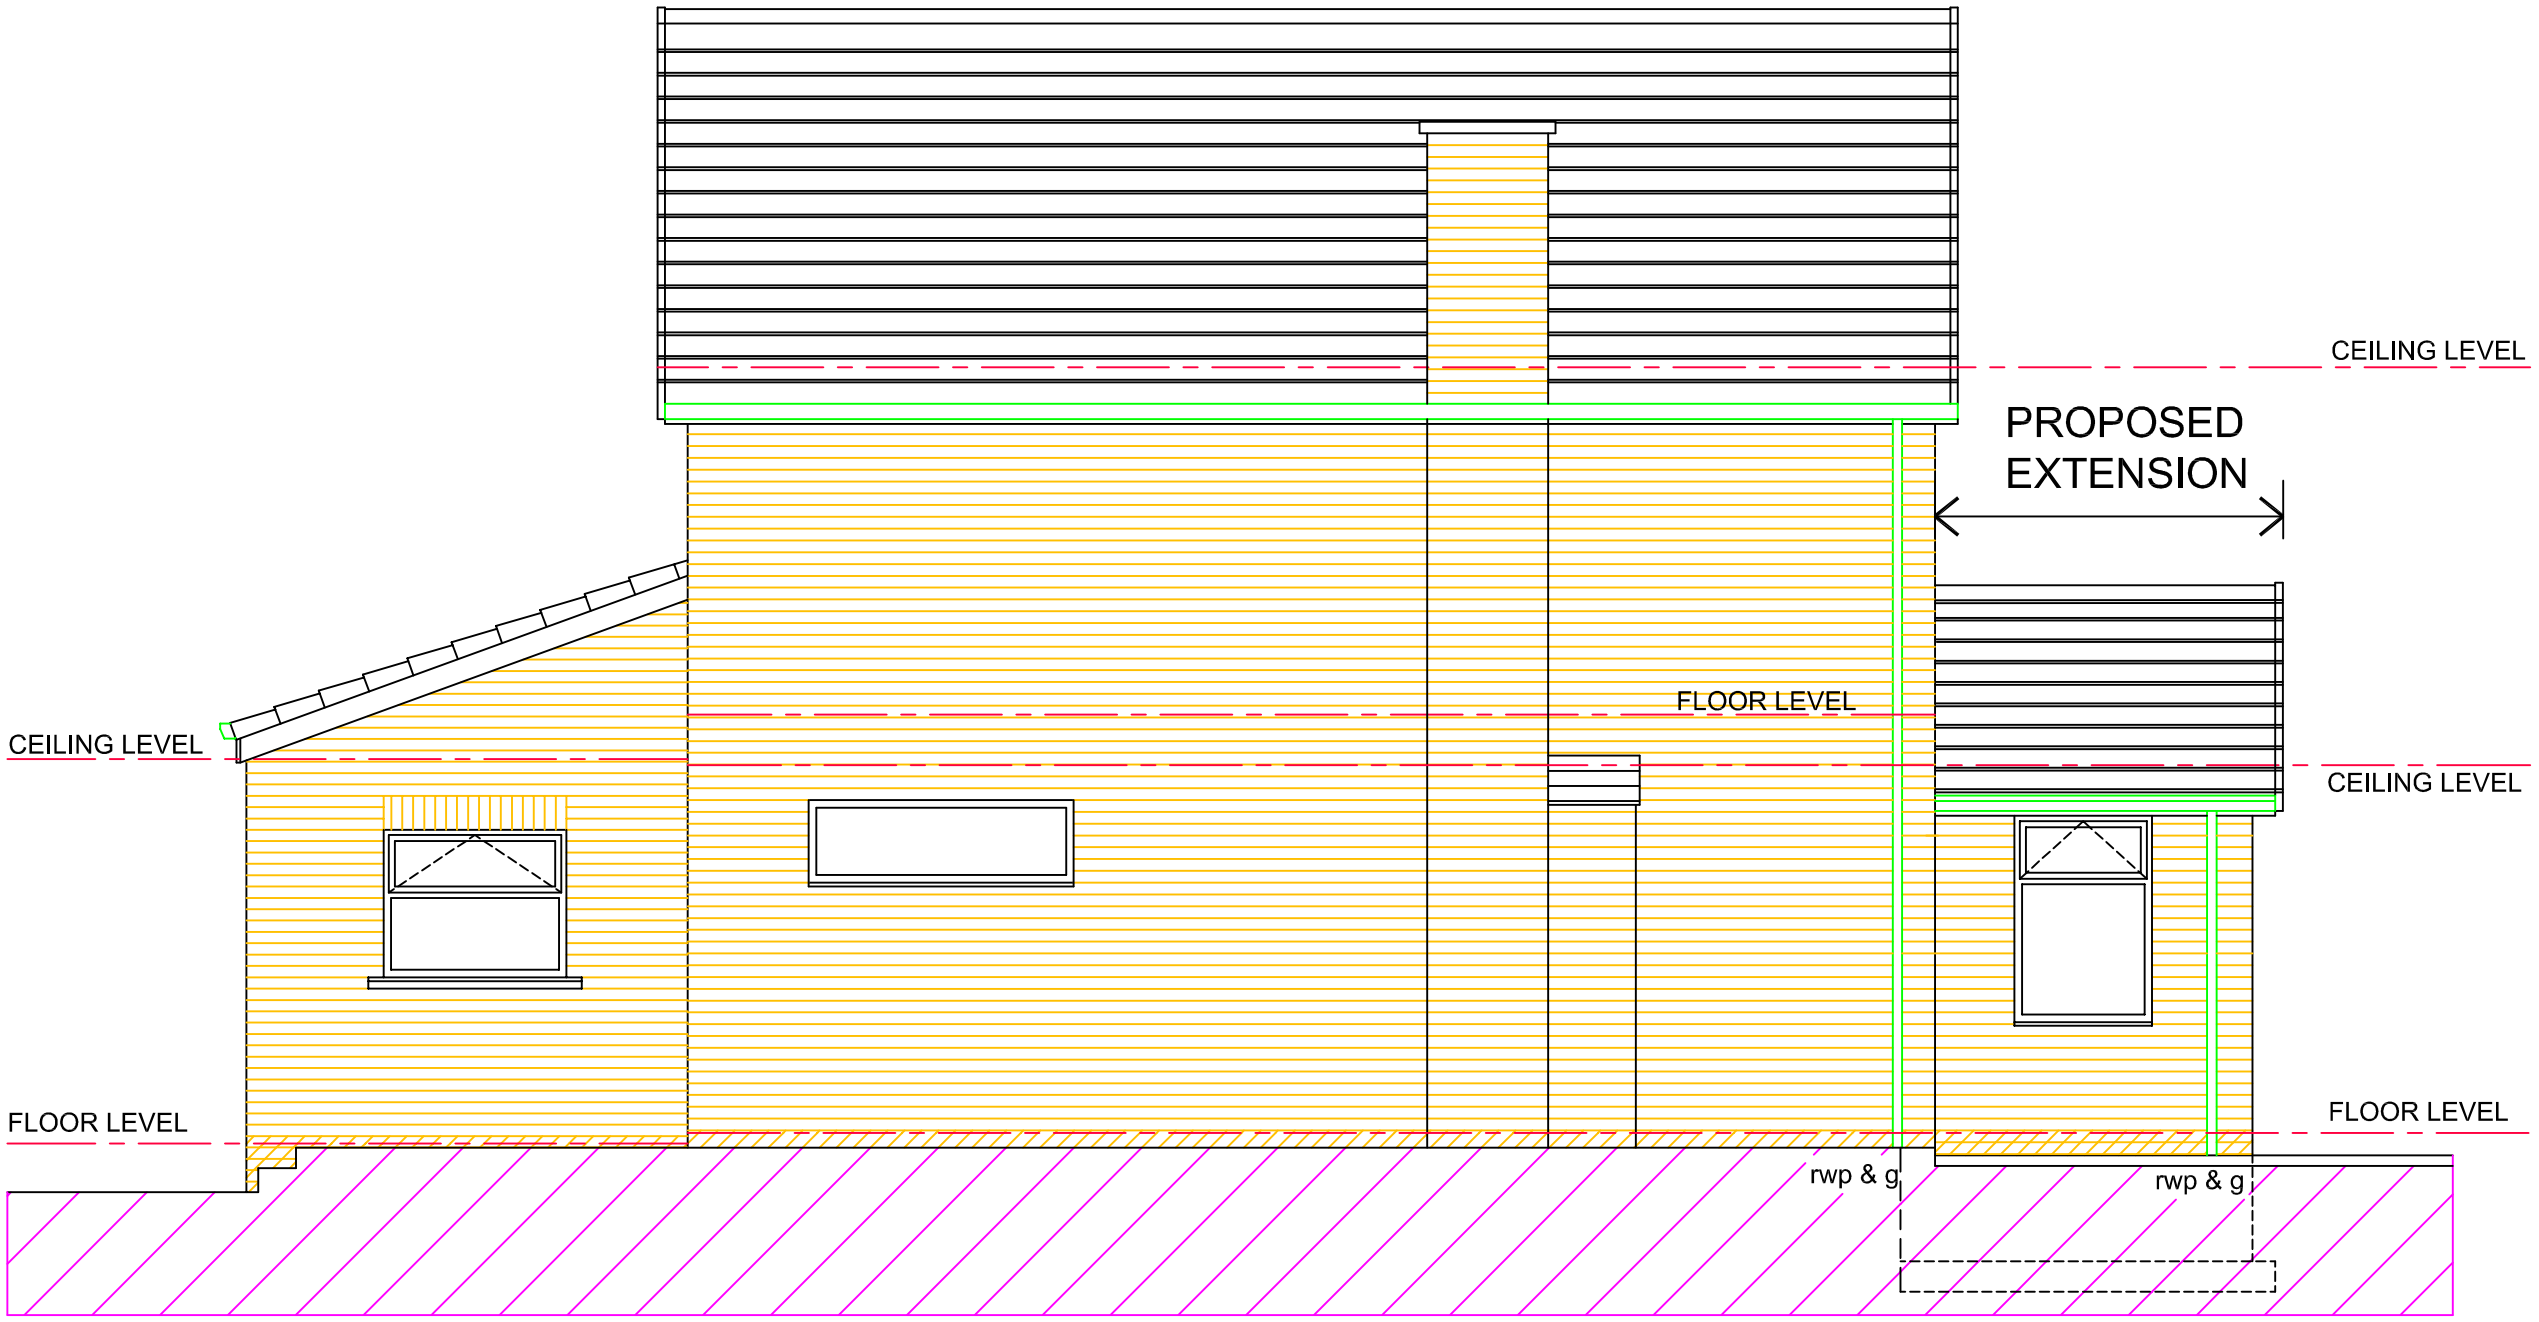

GABLE ELEVATION AS PROPOSED

PLANNING APPLICATION

rev	description	date	
drawn	Paul McGuire	date	30/09/22

Paul McGuire MCIAT. ACIOB.
Chartered Architectural Technologist
46 Riley Park Kirkburton Huddersfield HD8 0SA
T. +44 (0)1484 602893 M. 07960 303343
E. info@pmcg-archtech.co.uk
Web. www.pmcg-archtech.co.uk

CIAT CHARTERED PRACTICE

client
Mrs. J. LONGBOTTOM

project
PROPOSED GARAGE CONVERSION

address
45 PARK DRIVE NORTH
MIRFIELD WF14 9NJ

drawing title
GABLE ELEVATION AS PROPOSED

scale	prefix	drawing No	rev
1:50 @ A3	2022.05	(JL) PD 08	