
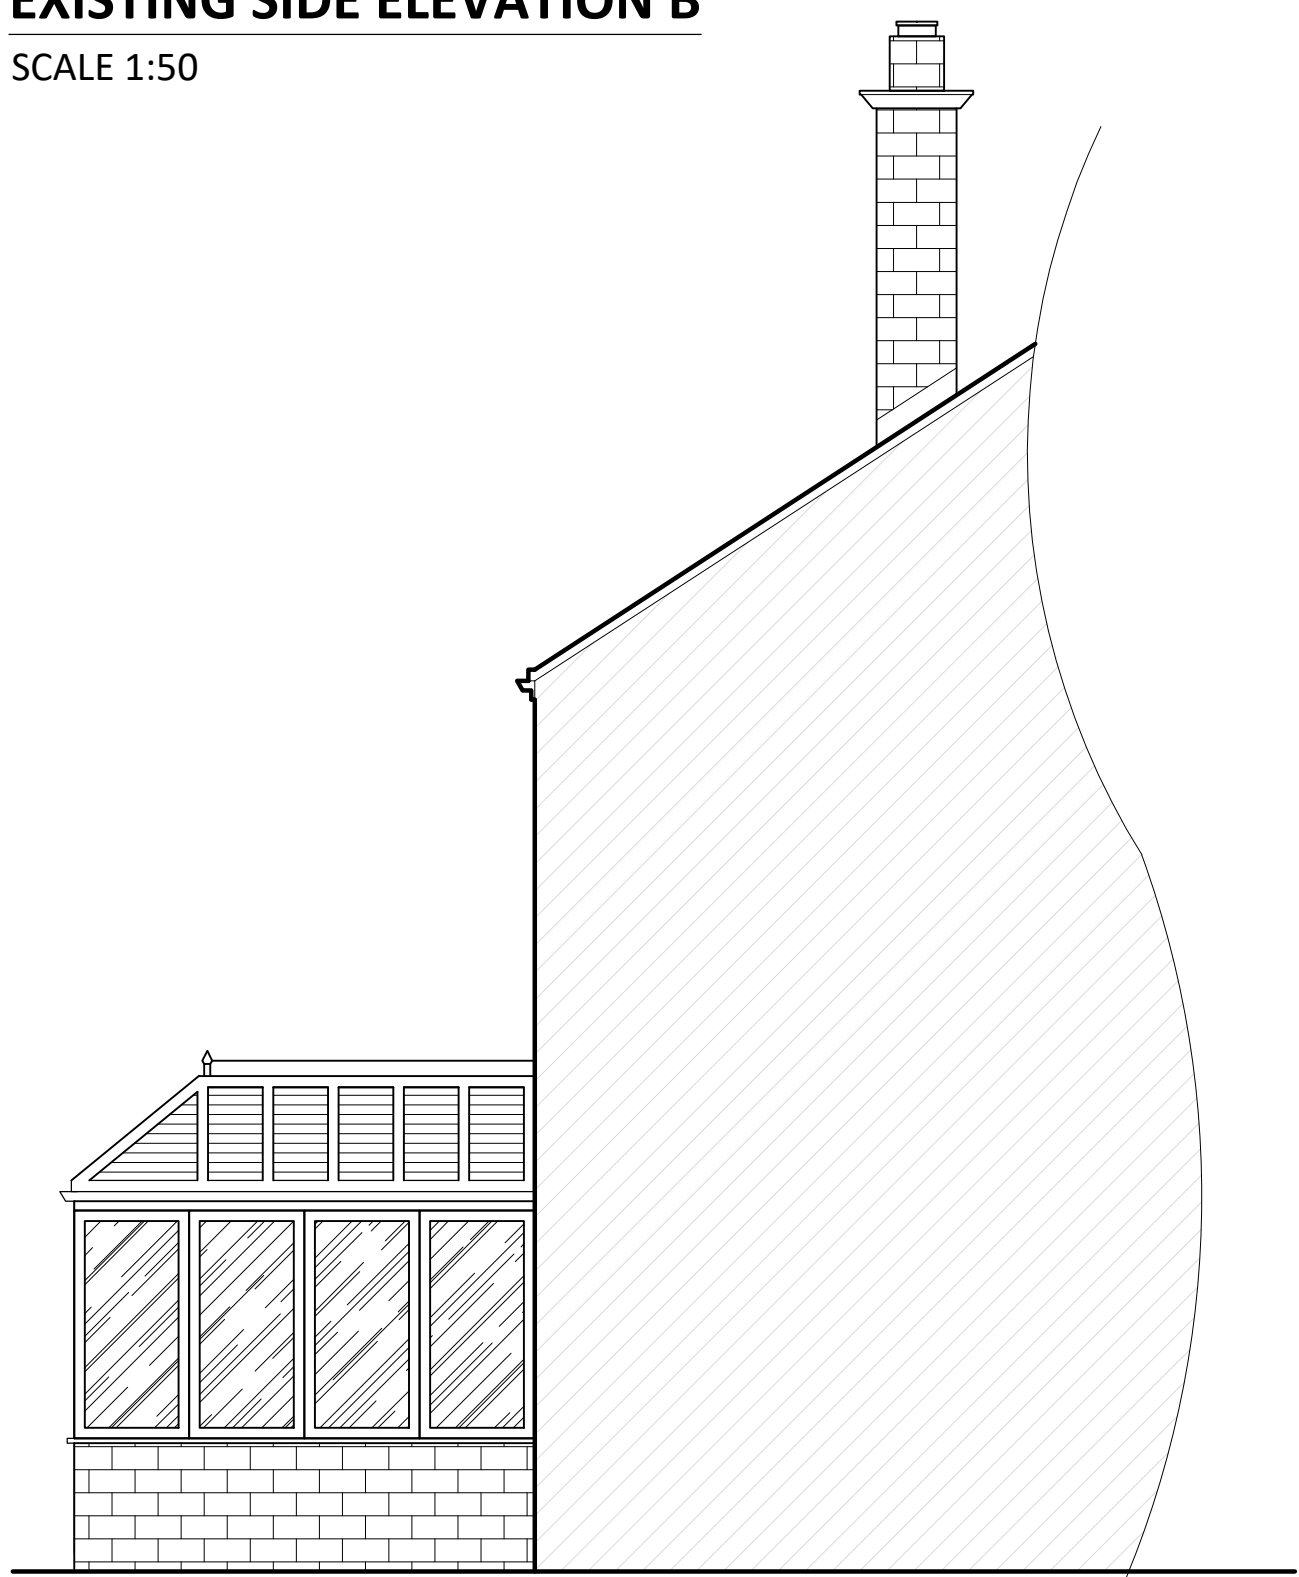
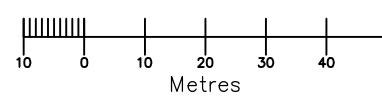
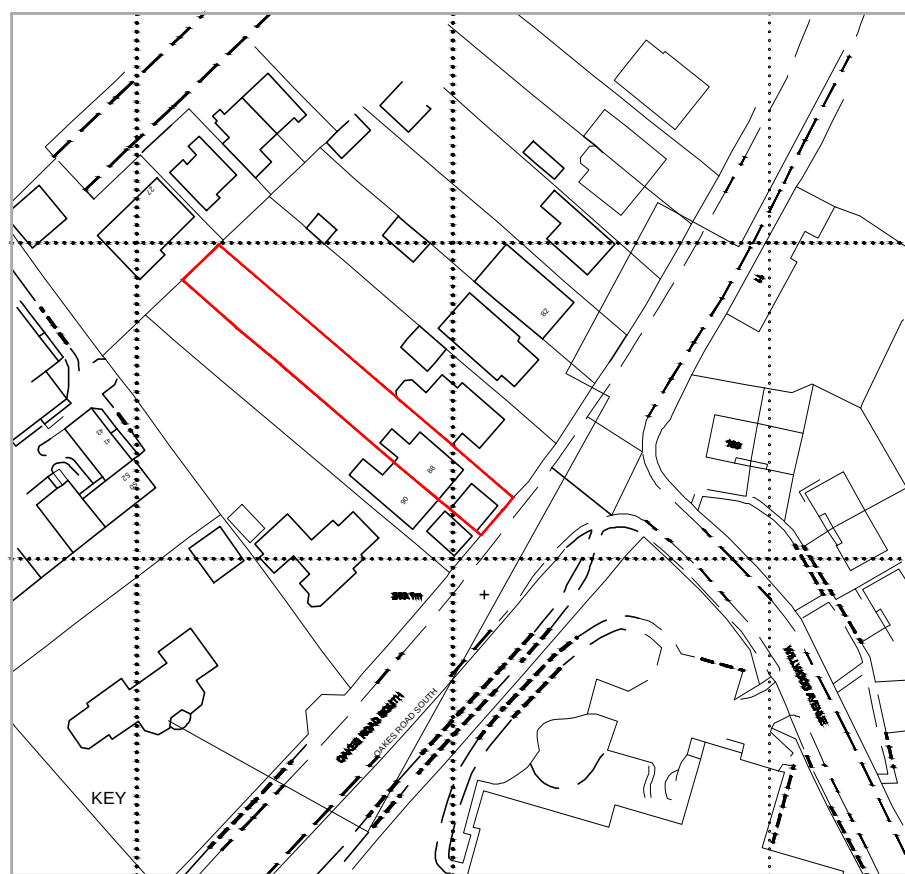
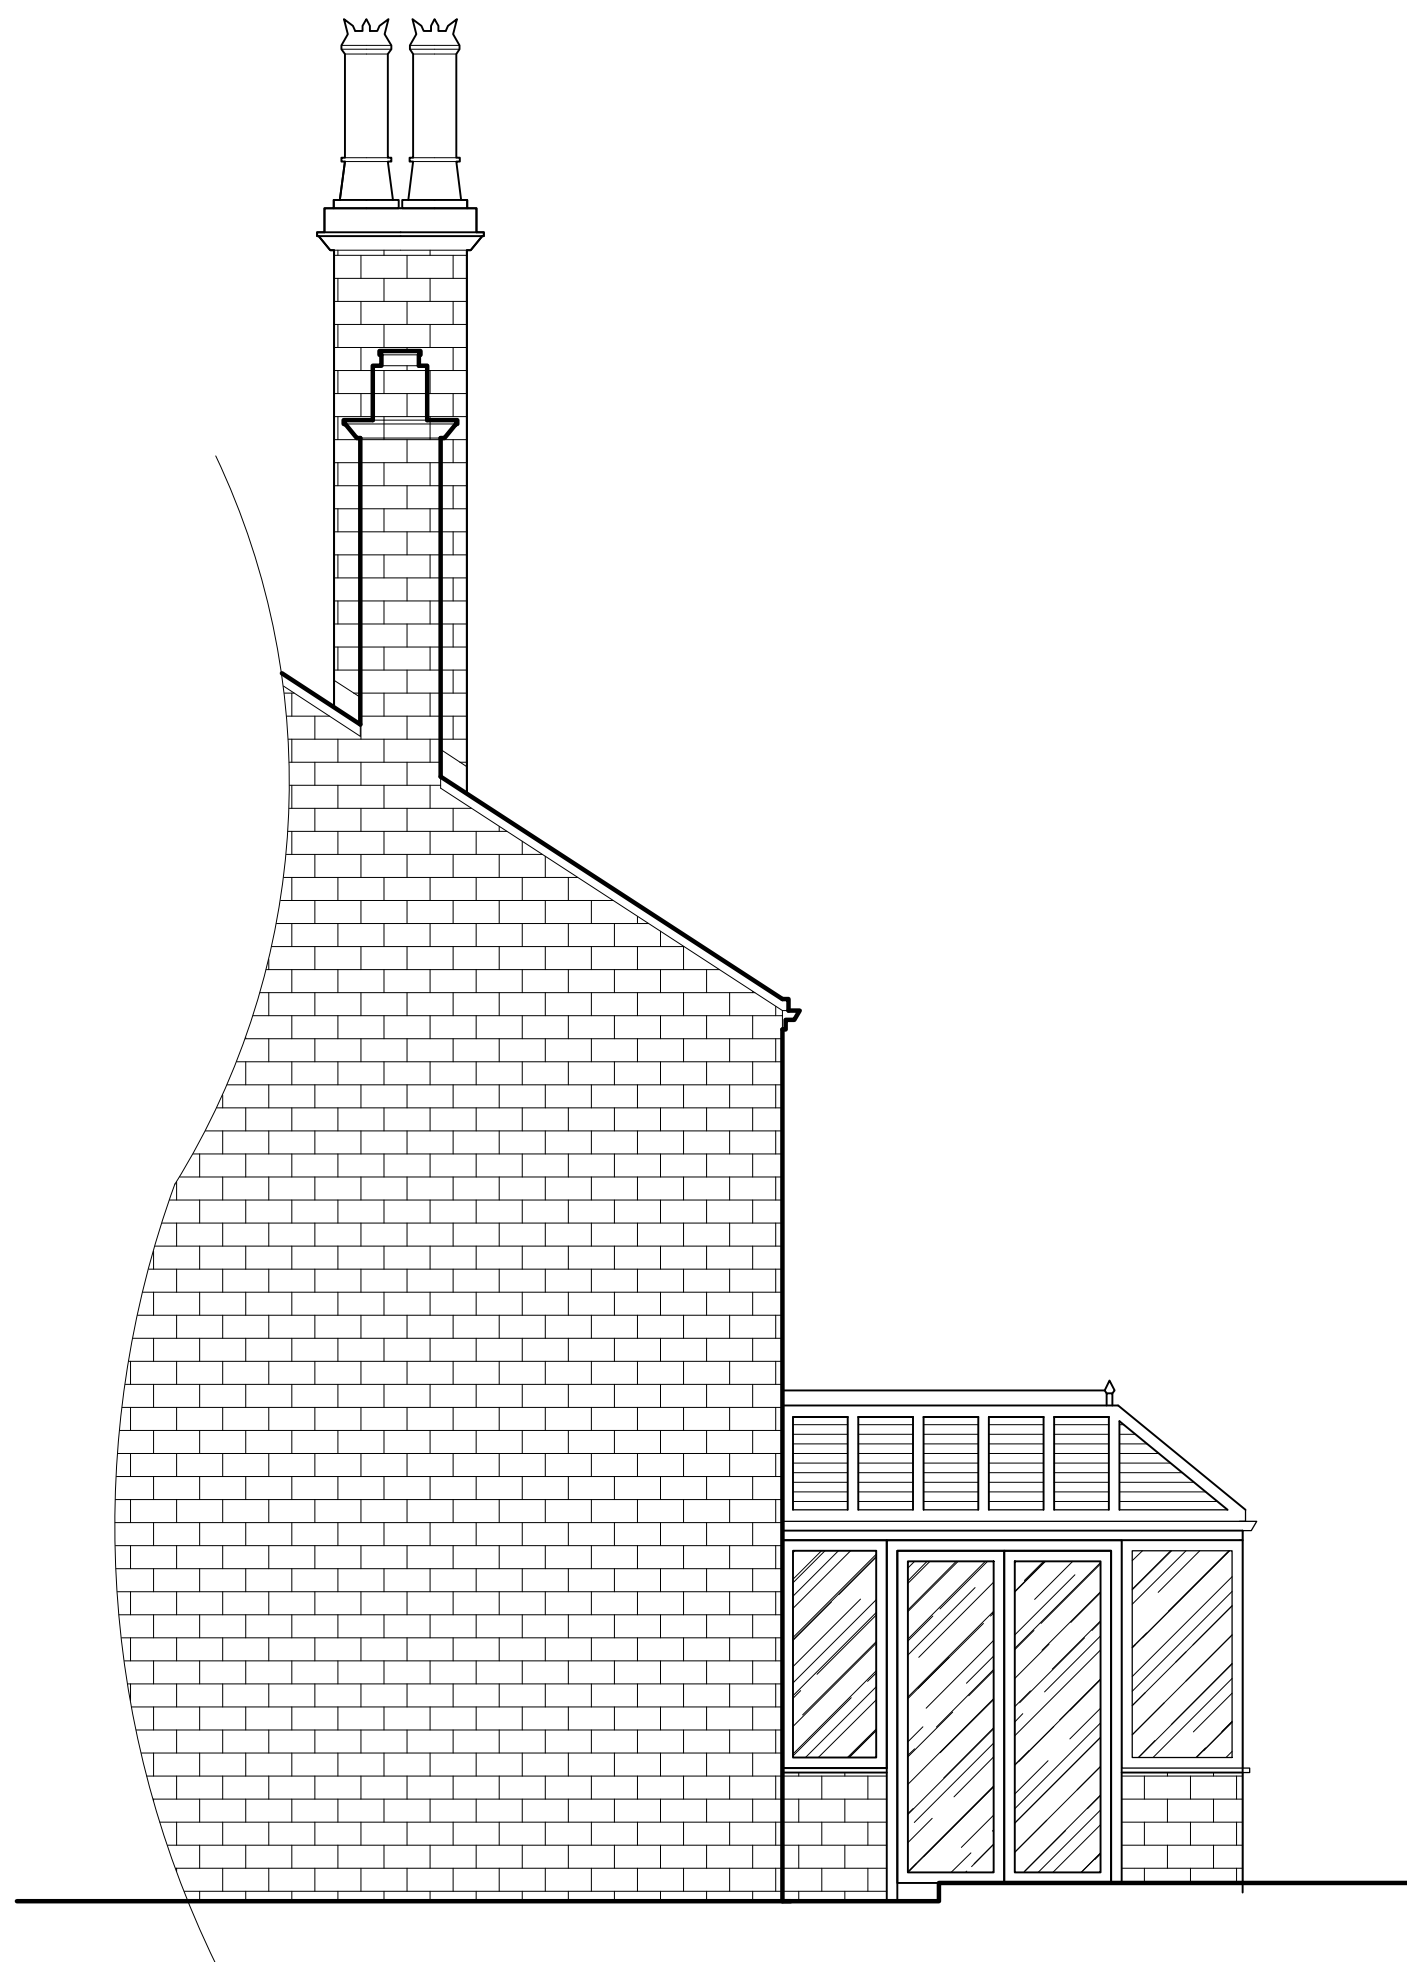
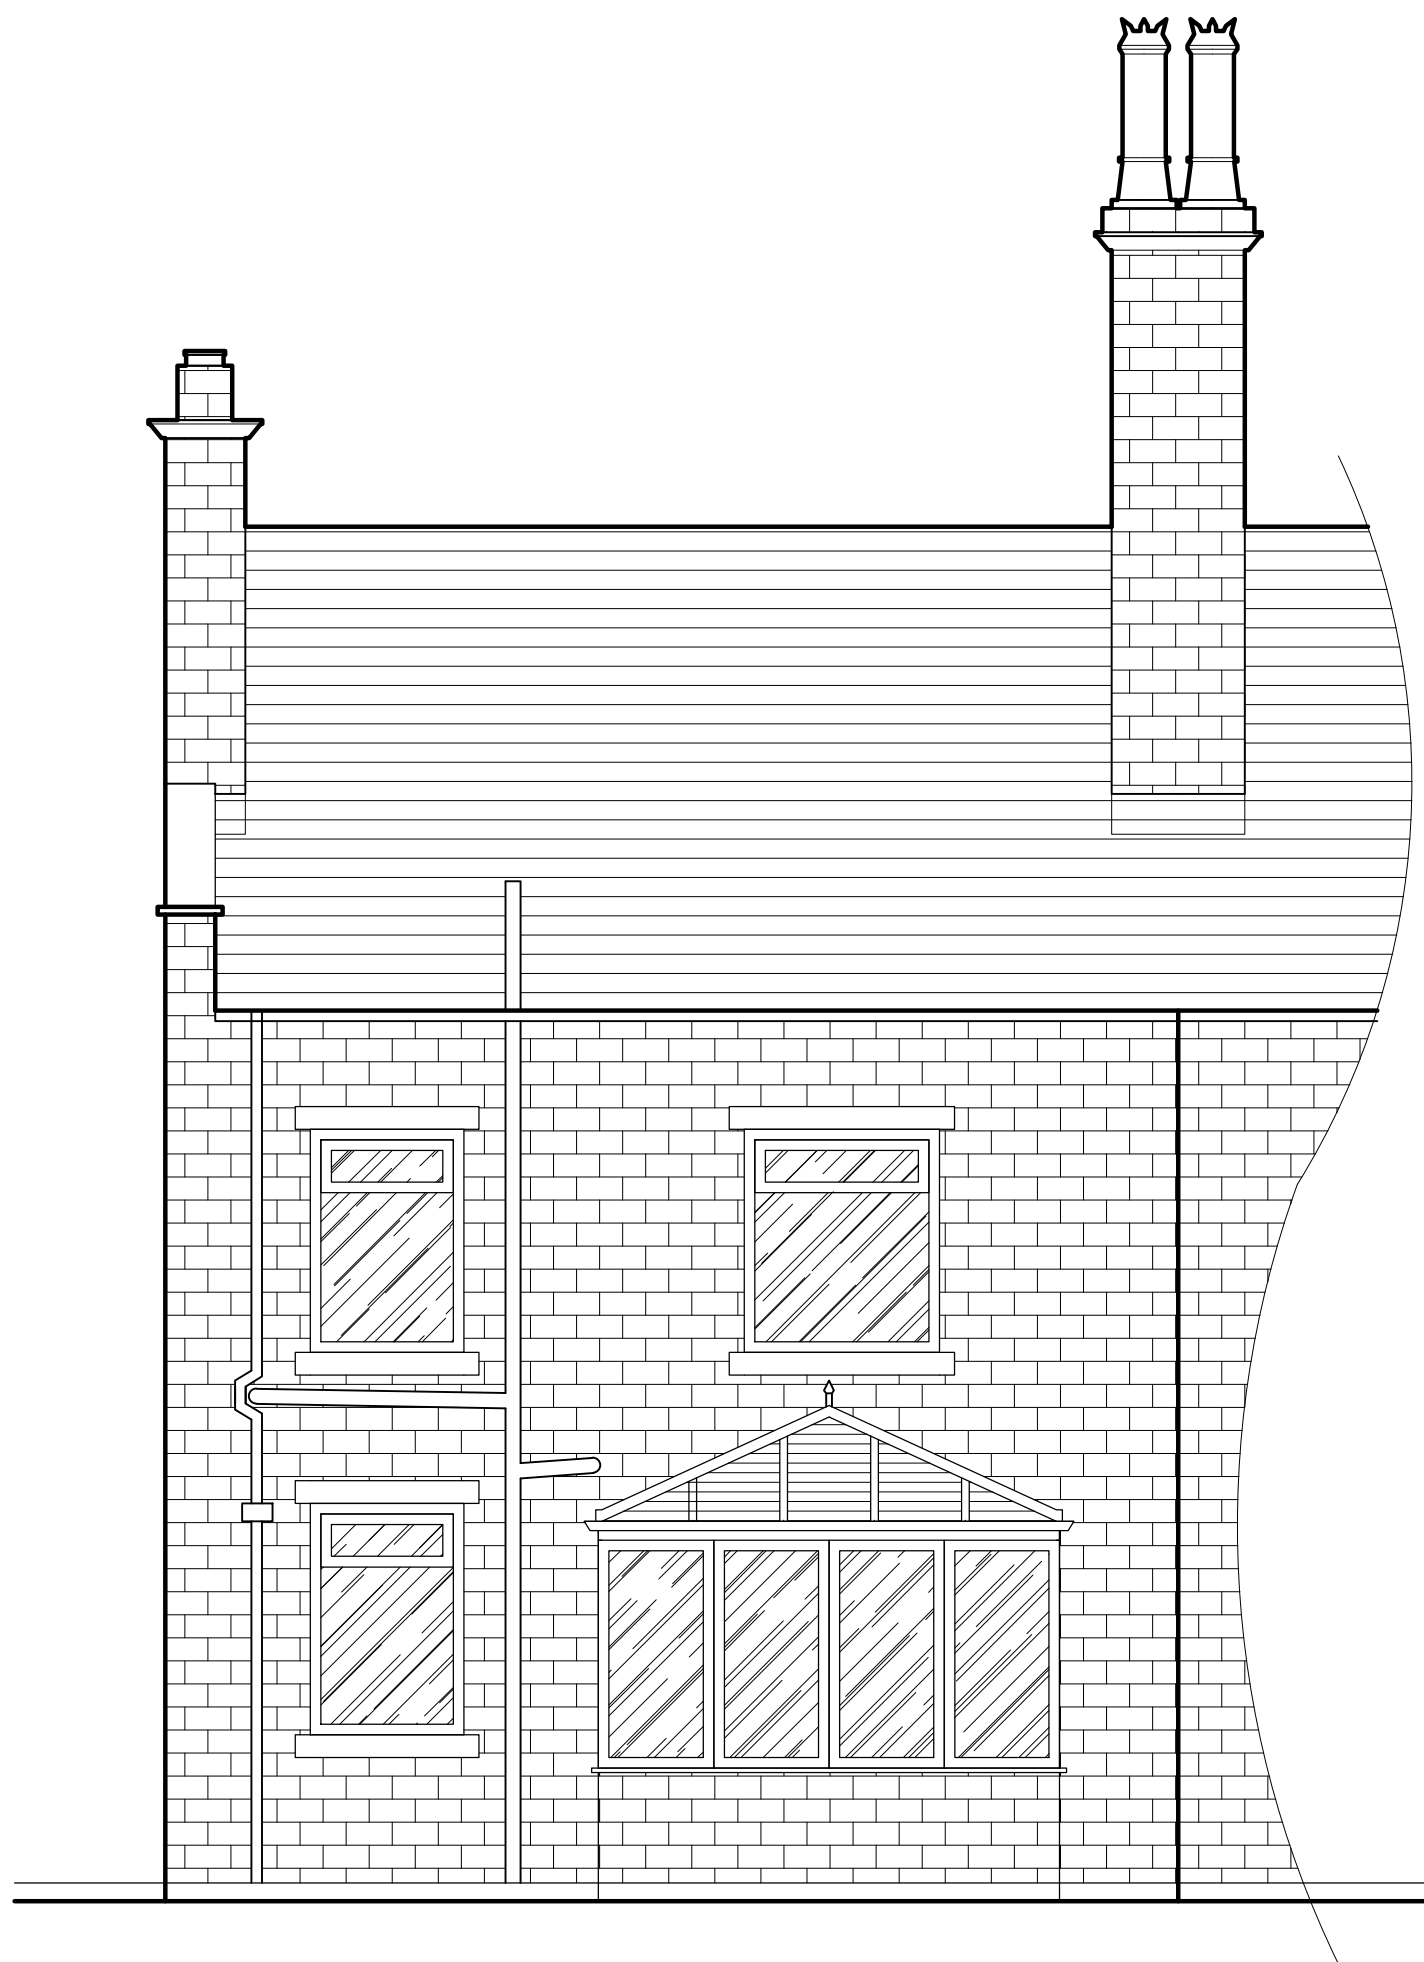


No part of this drawing may be reproduced without prior written permission.

KEY
ALL MEASUREMENTS
SHOWN IN MILLIMETRES

GROUND FLOOR GIFA 58m2

DO NOT SCALE IF IN DOUBT PLEASE ASK

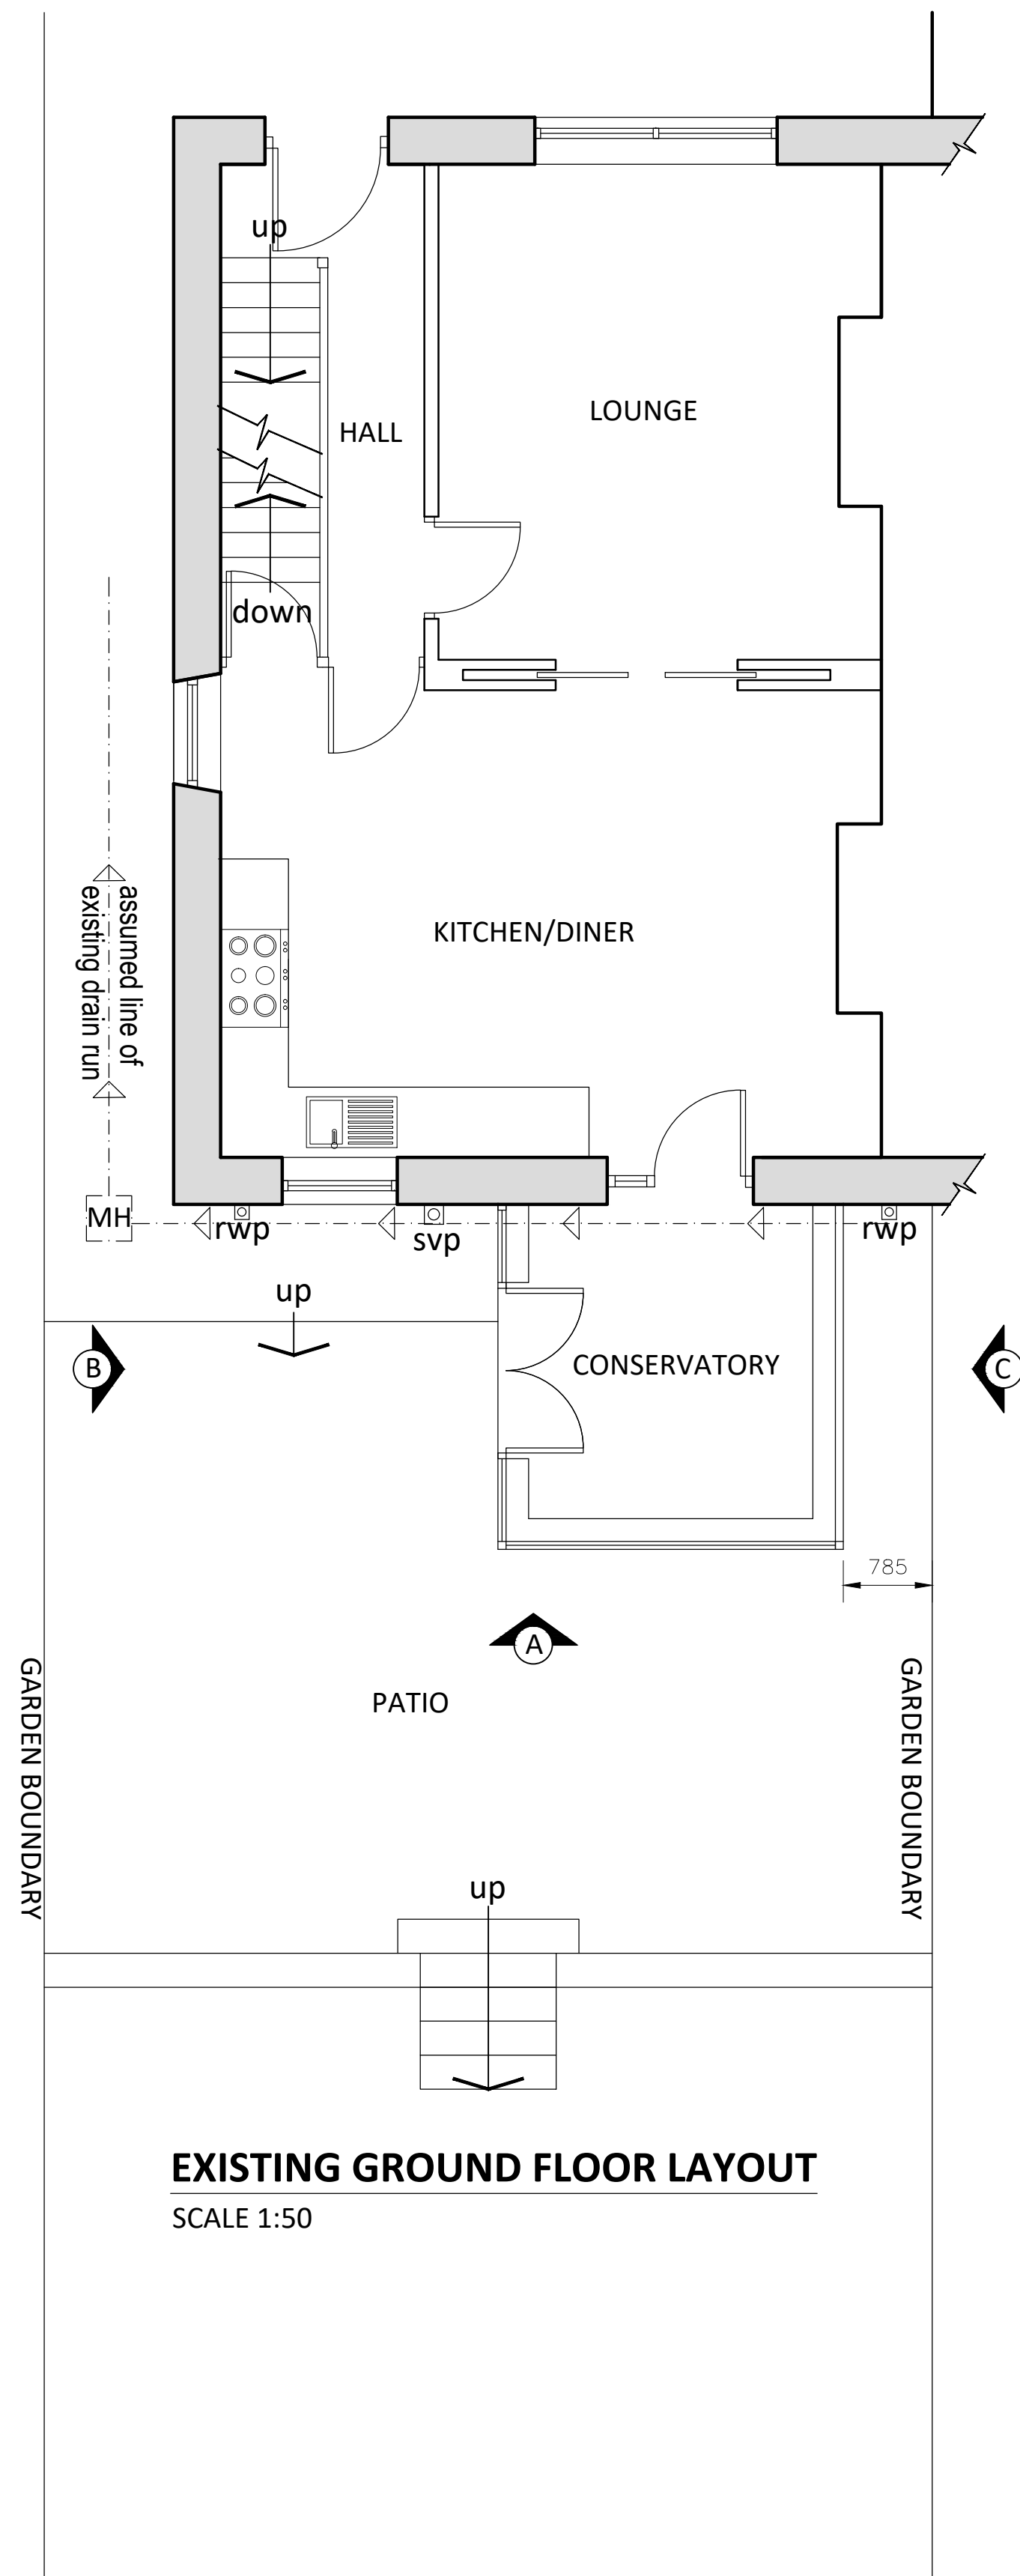

REV	DATE	DETAILS	INITIAL
PROJECT 88 OAKES ROAD SOUTH HUDDERSFIELD HD3 4XT			
CLIENT MR & MRS ROBERTS			
TITLE EXISTING LAYOUT & ELEVATIONS			
DRG No. HD3-01		SCALE	VAR @ A1
DRN BY T.D		DATE	19/09/22