

Revision		Date	Drawn	Checked
	FIRST ISSUE OF DRAWING	01/06/2022	BC	TH
A	ADDTIONAL INFORMATION	05/07/2022	BC	TH
B	AMENDED TO S.E COMMENTS	09/08/2022	BC	TH
C	ADDTIONAL INFORMATION	04/10/2022	BC	TH
D	STONE SURROUND ADDED TO FRONT DOOR AND GARAGE DOOR	26/04/2023	TH	
E	CORBEL ADDED TO ELEVATIONS	15/05/2023	TH	
F	DETAILS UPDATED TO SUIT PLANNING COMMENTS	16/05/2023	TH	

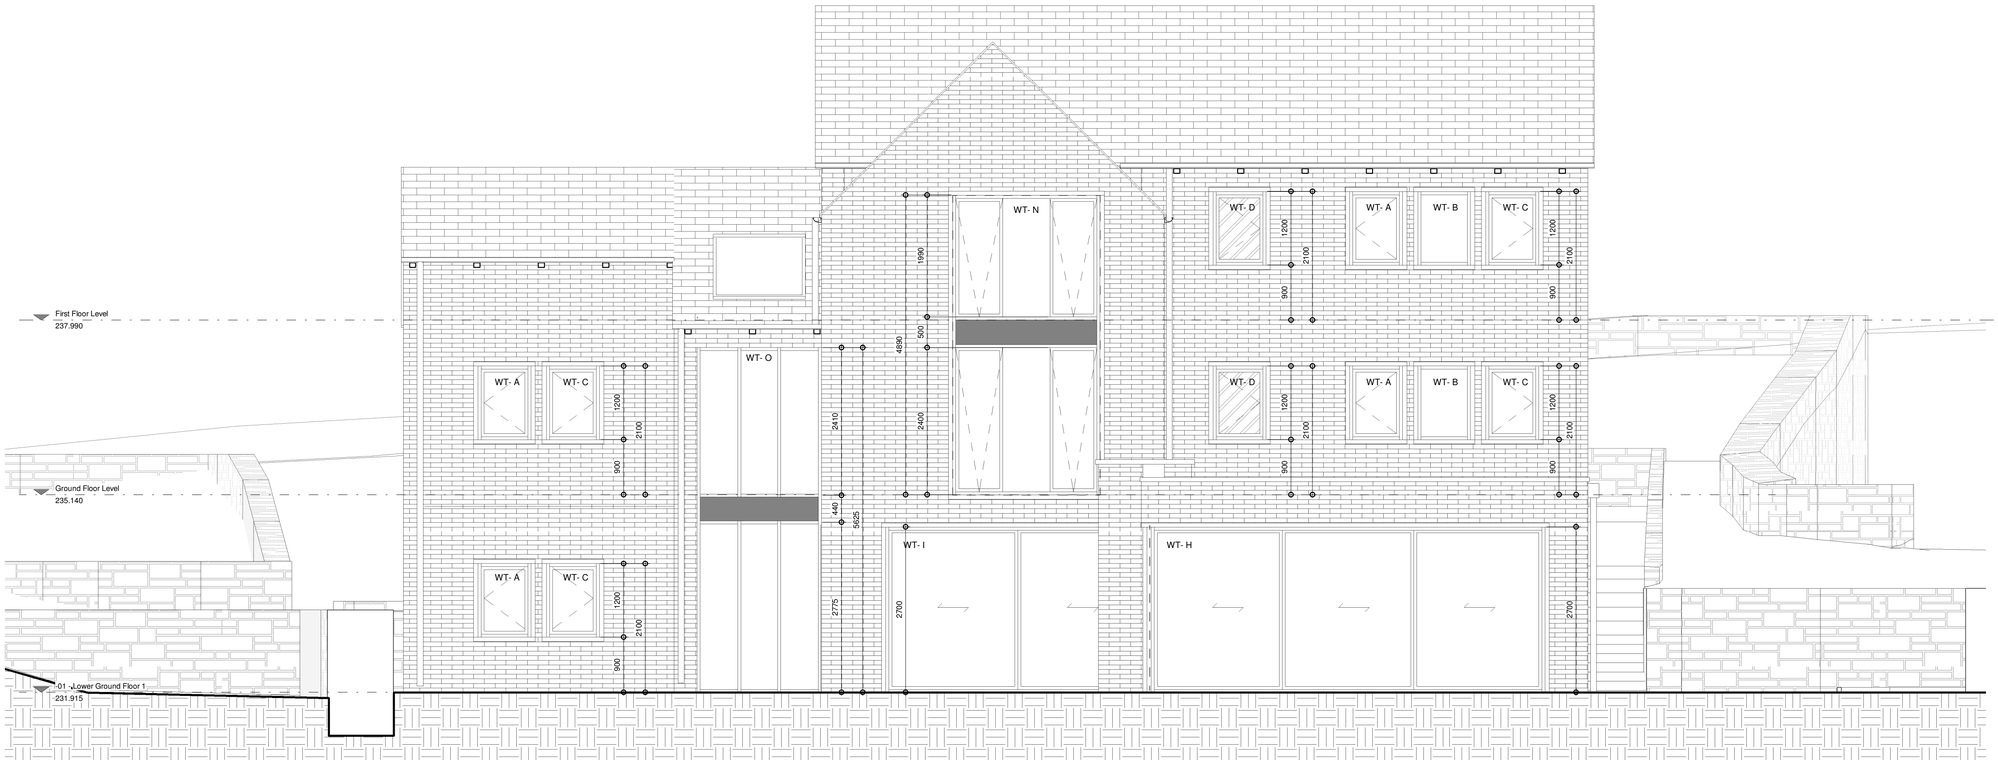

Rear Elevation

Scale: 1 : 50

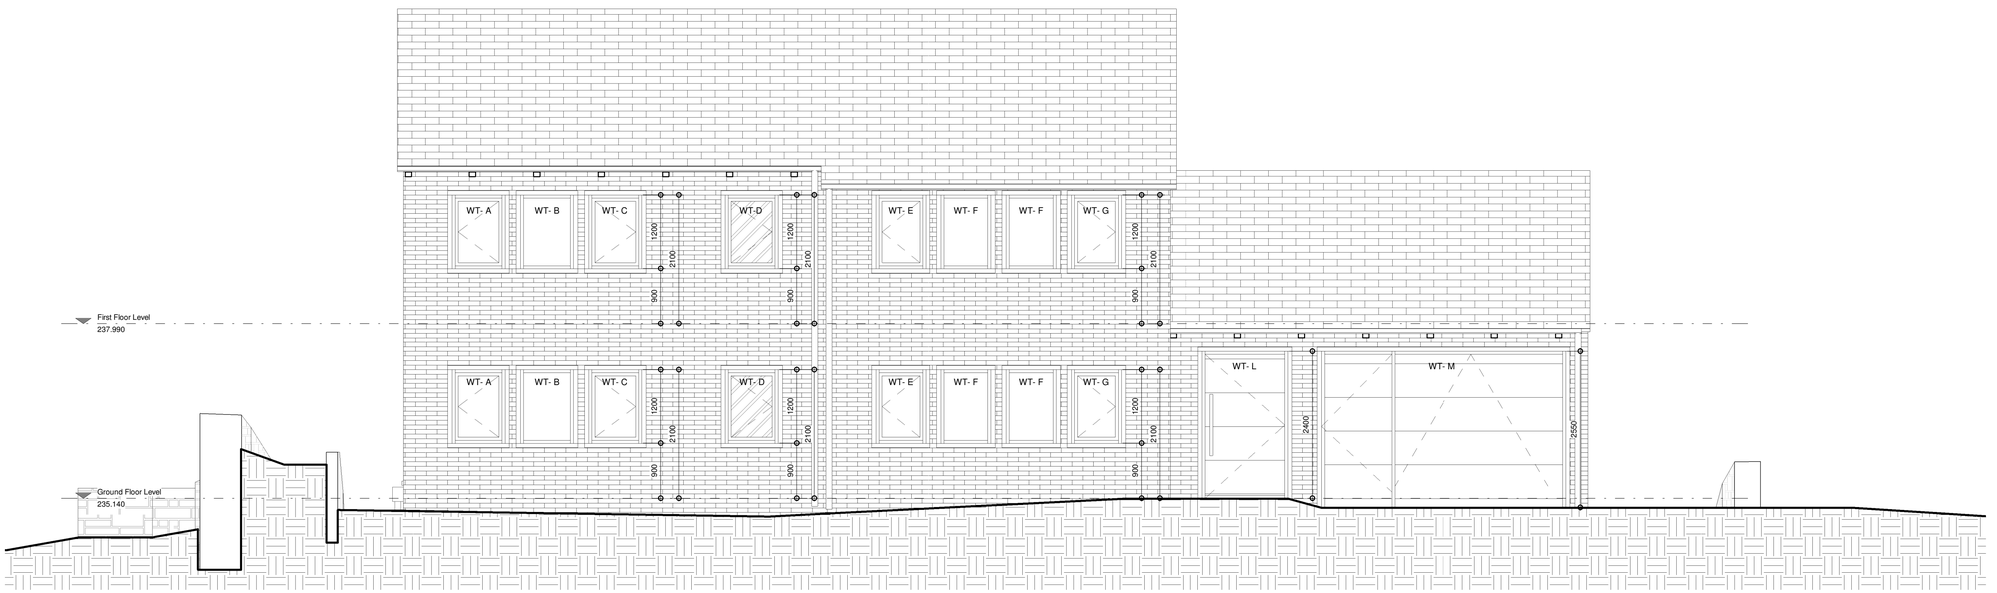

Front Elevation

Scale: 1 : 50

CODA Bespoke

CODA Studios Ltd
70-71 Cornish Place, Cornish St, Sheffield, S6 3AF
T: 0114 279 6003
E: information@codastudios.co.uk

Drawn	Checked	Date	Scale	Revision
BC	TH	05/09/22	1 : 50 @ A1	F

Client	Lee and Deni Maila
Project	Edgeworth
Title	Elevations 1 of 2
Dwg No.	2940 - 300

© COPYRIGHT EXISTS ON THE DESIGNS AND INFORMATION SHOWN ON THIS DRAWING.

The Contractor must verify all dimensions on site before making shop drawings or commencing work of any kind. No dimensions to be scaled from this drawing. Architect to be notified of any discrepancies in dimensions immediately.