


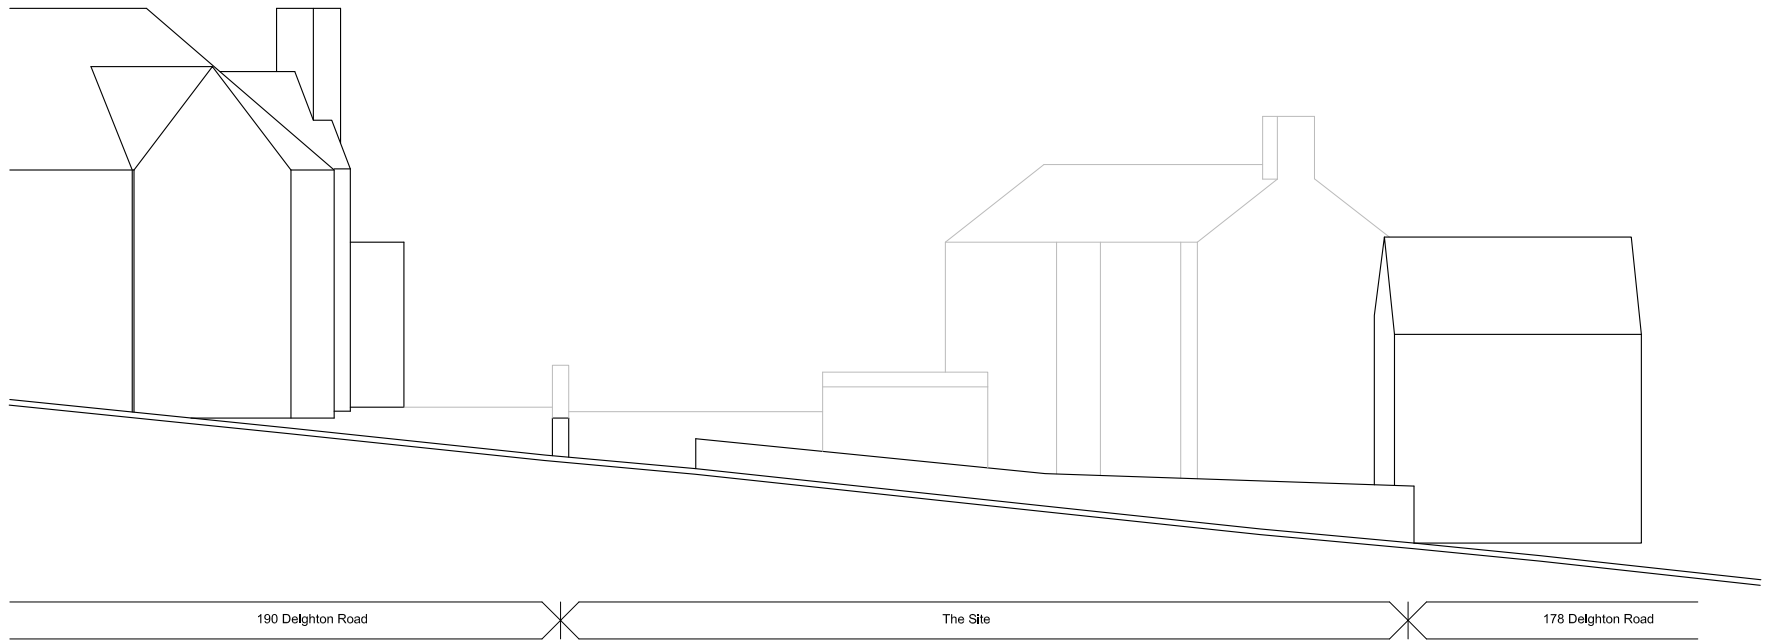


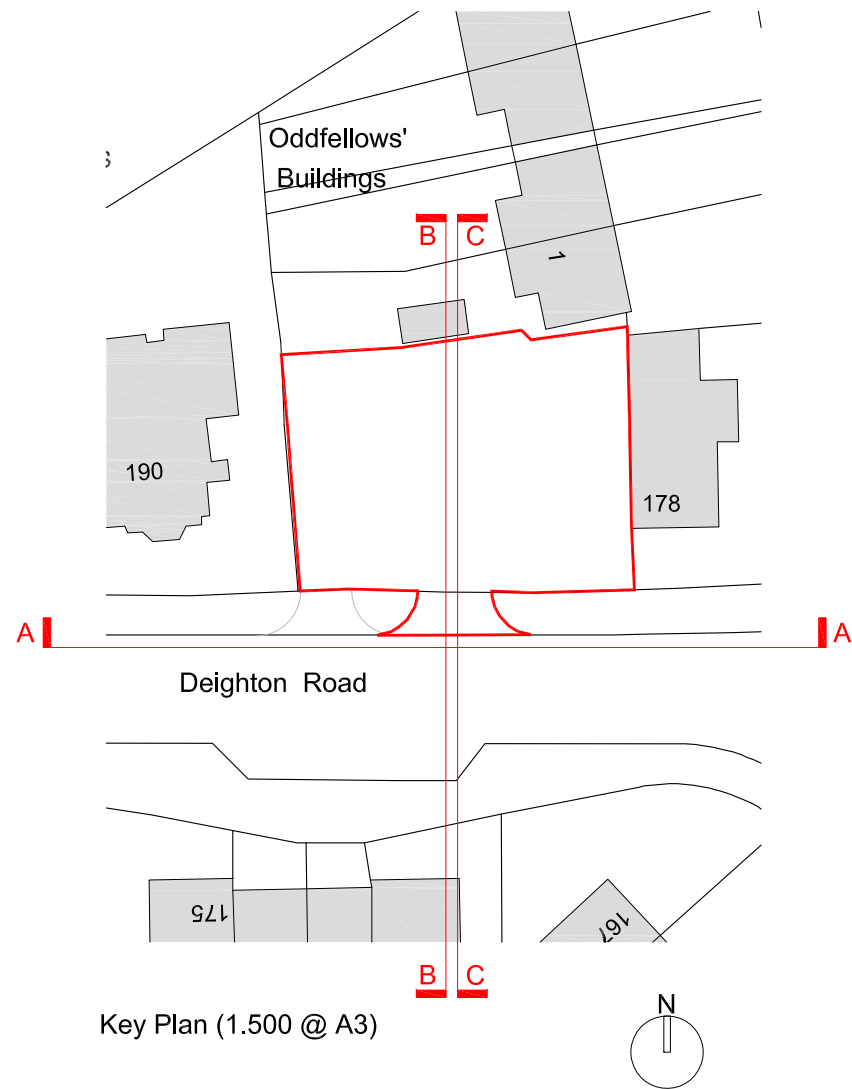

Existing Site Elevation A-A to Deighton Road (1.200 @ A3)

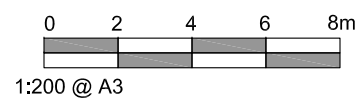

Proposed Site Elevation A-A to Deighton Road (1.200 @ A3)

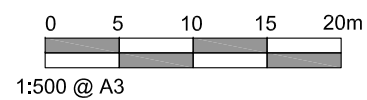

CLIENT Mr J Tully				
PROJECT 188 Deighton Rd, Huddersfield				
DRAWING TITLE Existing & Proposed Elevation A-A to Deighton Road				
SCALE 1.500 & 1.200 @ A3	DATE OF ORIGIN 04.07.21	PROJECT No. 150	DRAWING No. AP010	REVISION D