


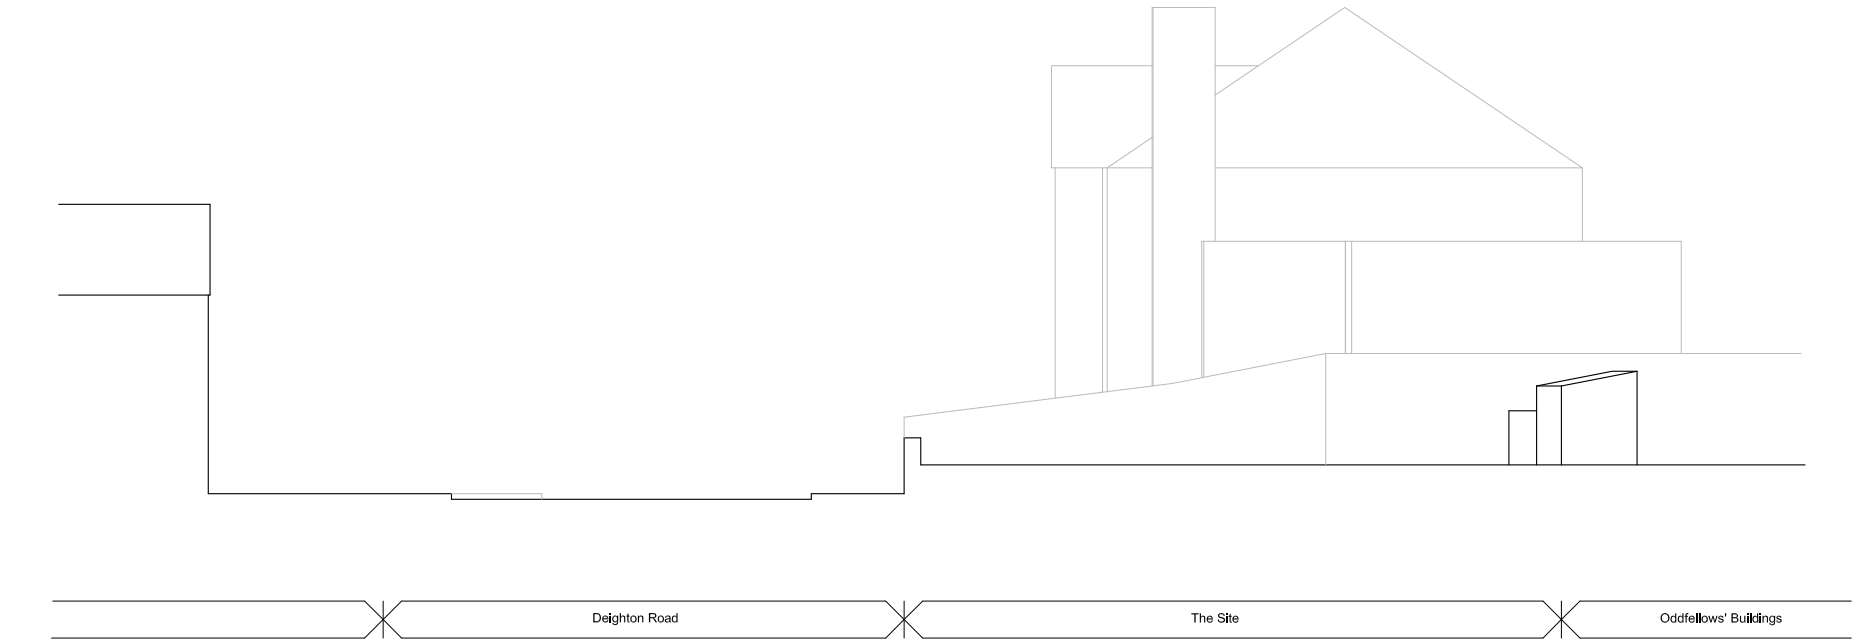
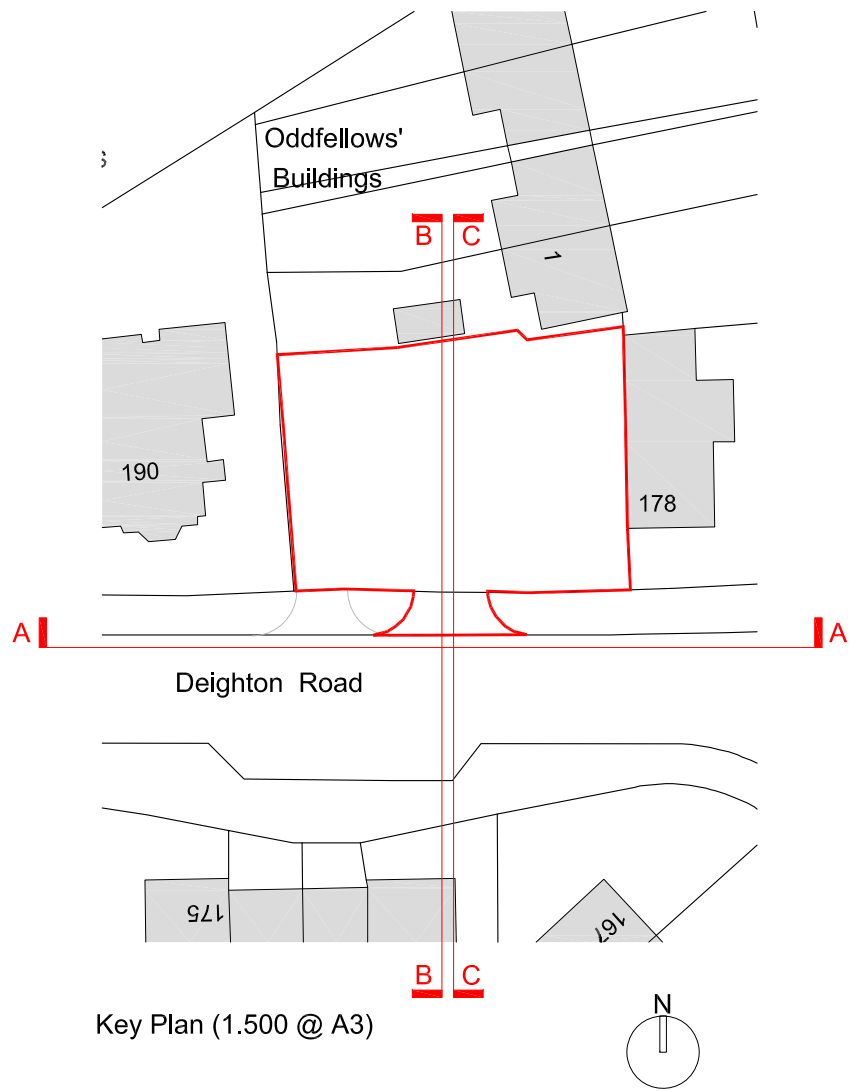


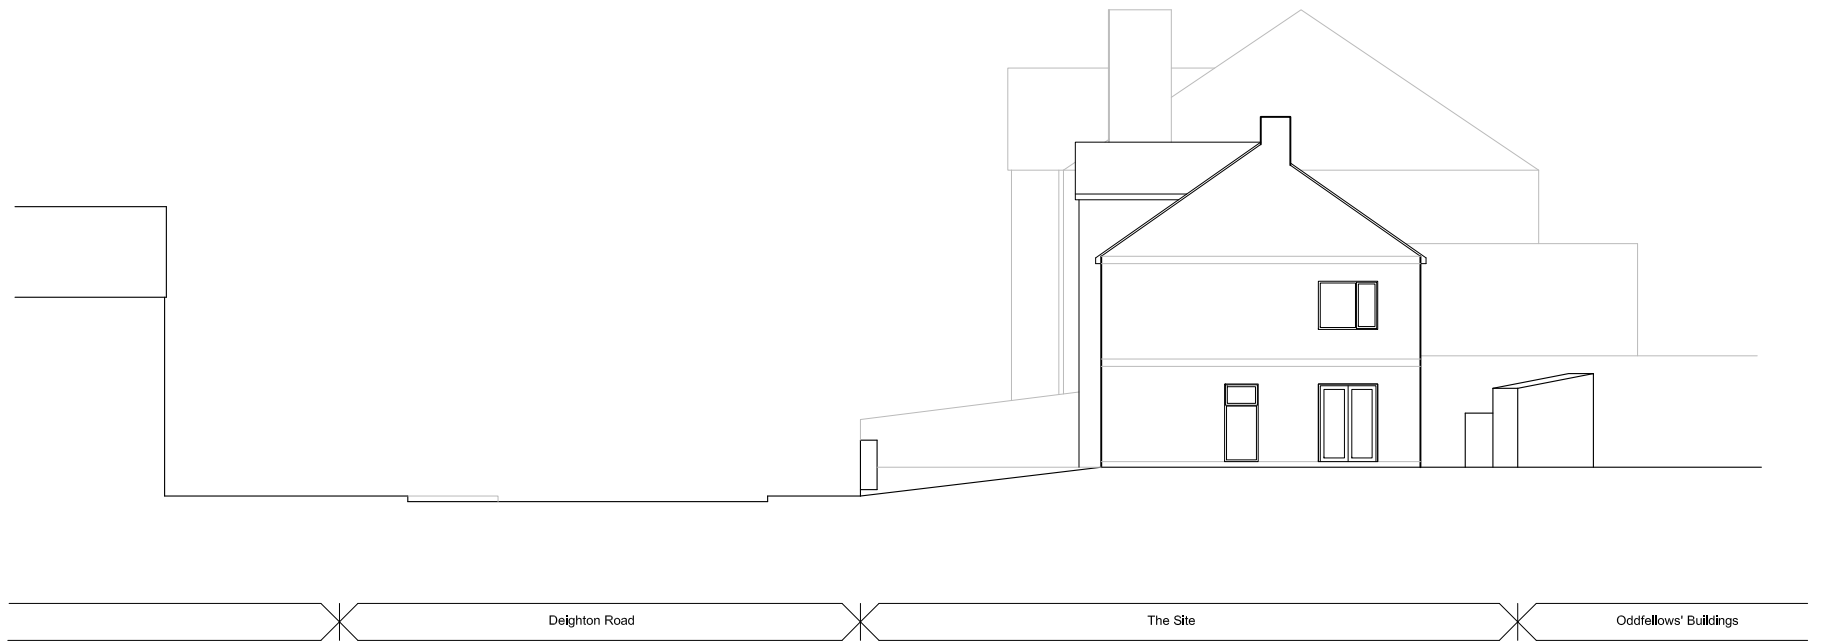

Existing Site Section B-B Looking West B-B (1.200 @ A3)

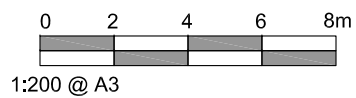

Proposed Site Section B-B Looking West (1.200 @ A3)

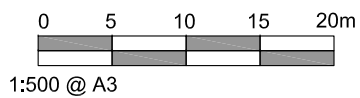

CLIENT Mr J Tully				
PROJECT 188 Deighton Rd, Huddersfield				
DRAWING TITLE Existing & Proposed Site Sections B-B Looking West				
SCALE 1:500 & 1:200 @ A3	DATE OF ORIGIN 04.07.21	PROJECT No. 150	DRAWING No. AP011	REVISION A