

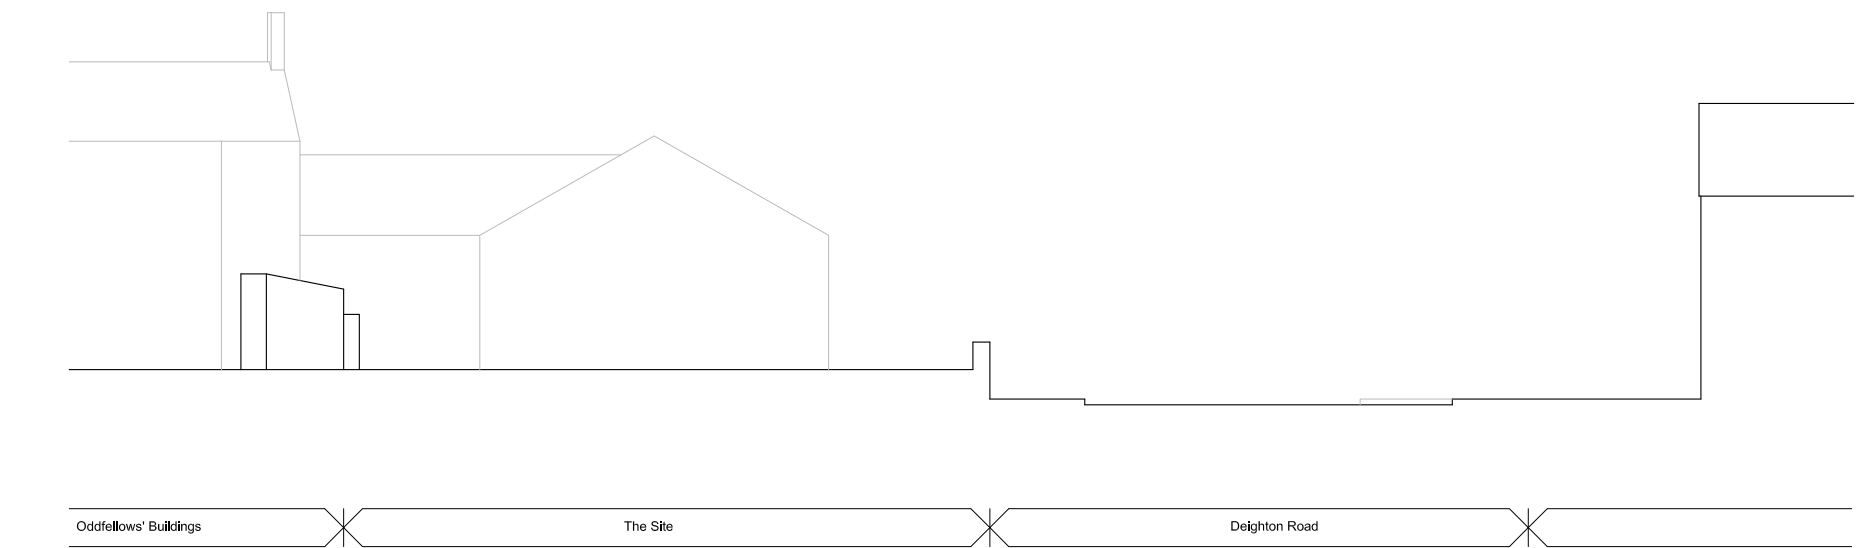


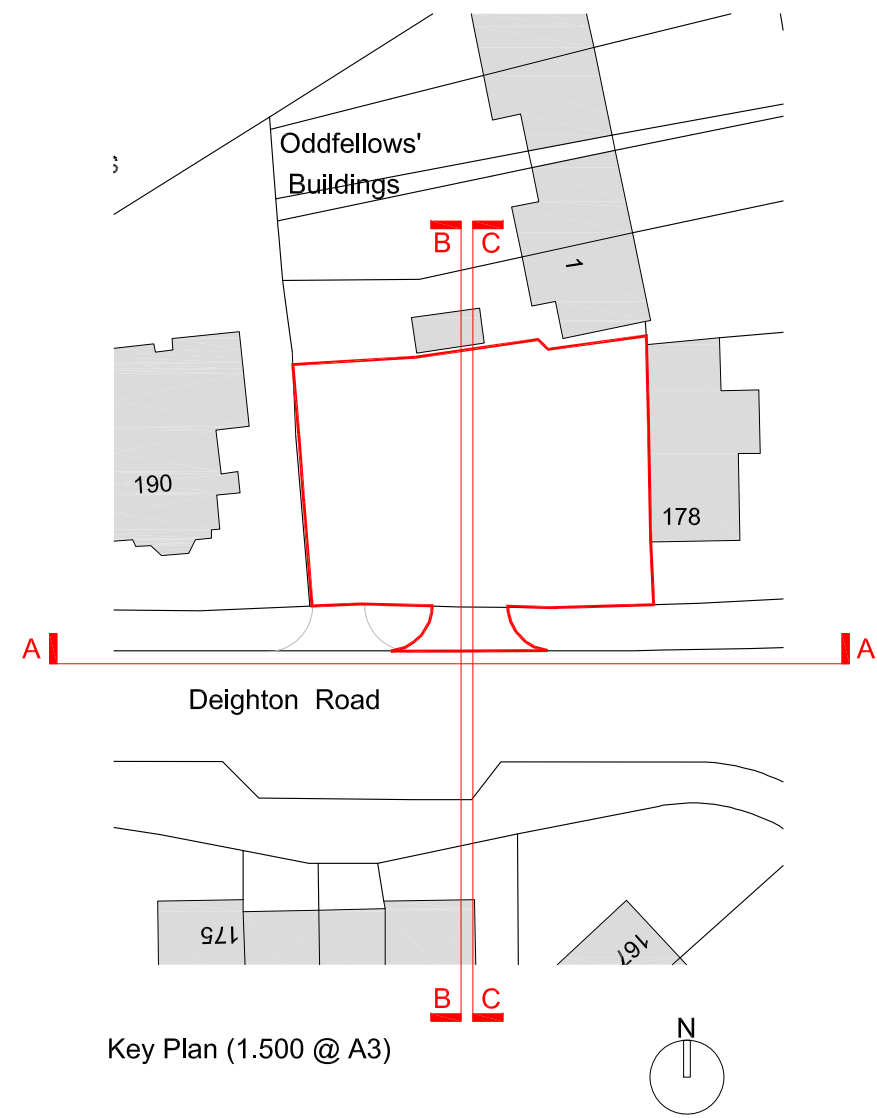

Existing Site Section C-C Looking East (1.200 @ A3)

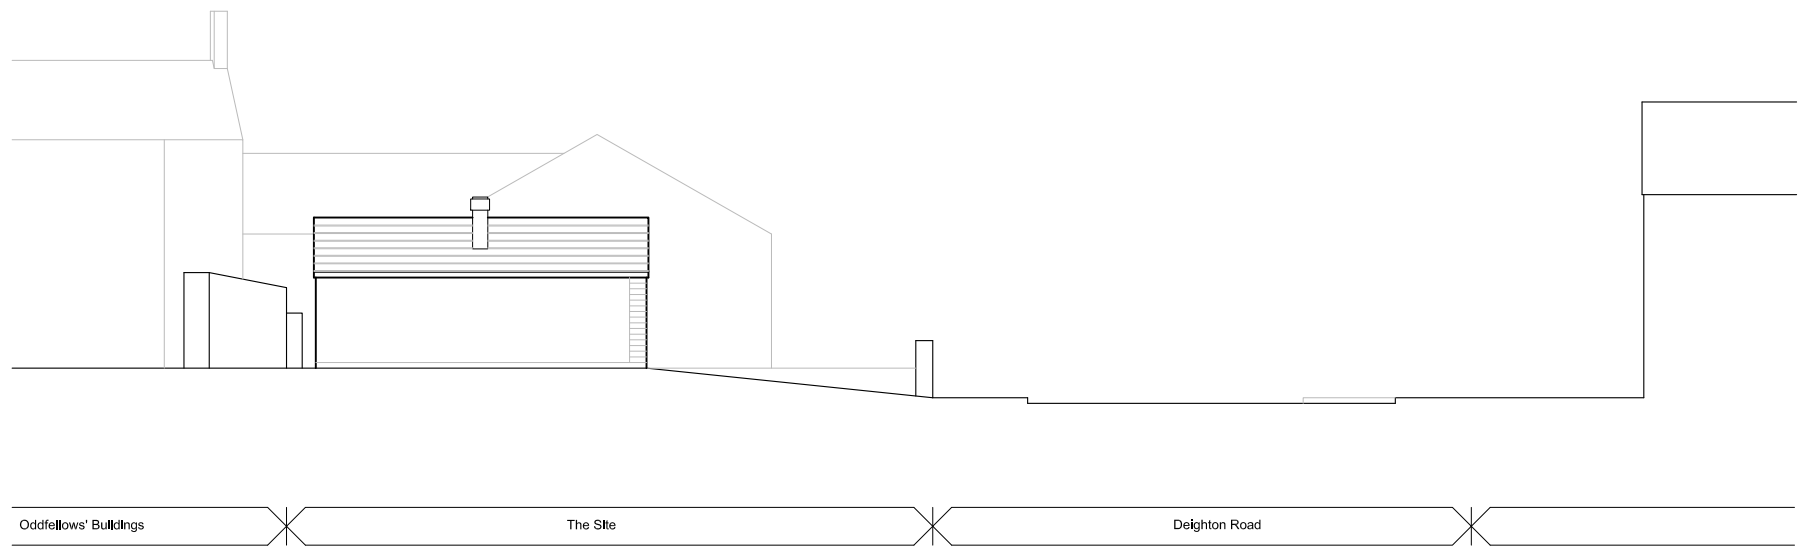

Proposed Site Section C-C Looking East (1.200 @ A3)

05101520m 1:500 @ A3		02468m 1:200 @ A3		CLIENT Mr J Tully							
						PROJECT 188 Deighton Rd, Huddersfield					
DRAWING TITLE Existing & Proposed Site Sections C-C Looking West											
SCALE 1.500 & 1.200 @ A3		DATE OF ORDER 04.07.21		PROJECT NO. 150		DRAWING NO. AP012		REVISION B			