




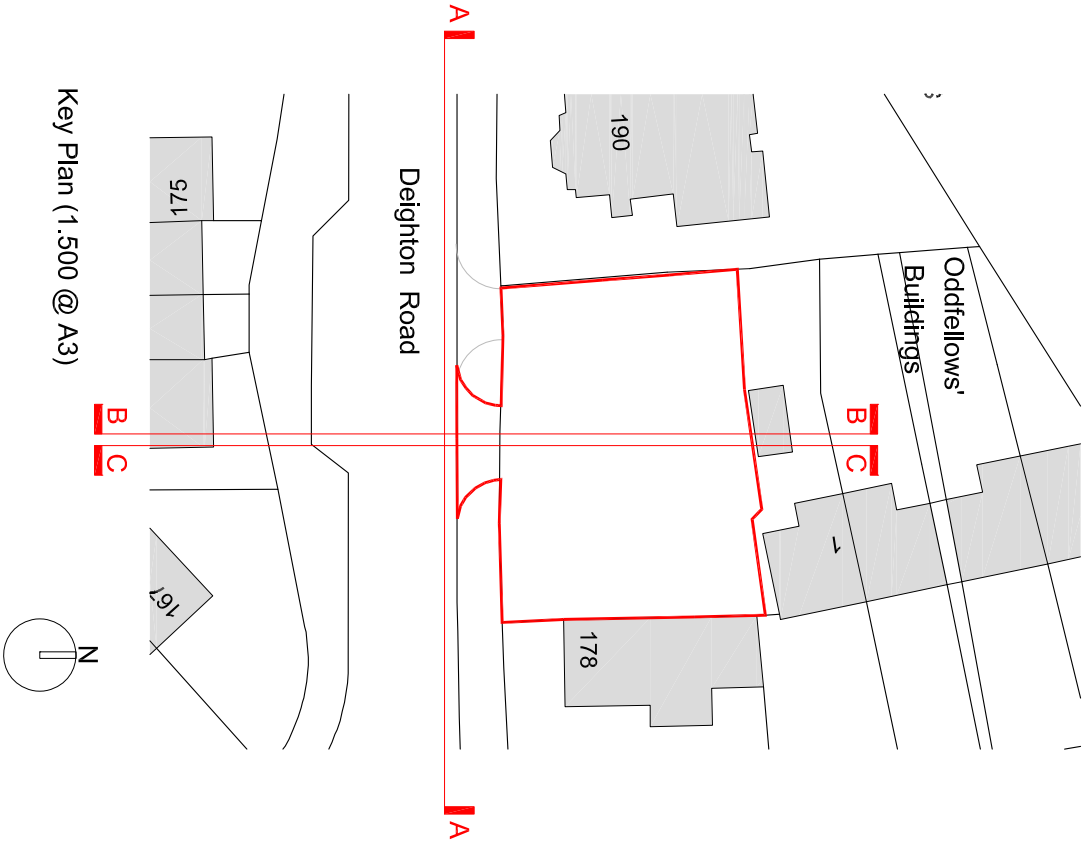

Key Plan (1:500 @ A3)

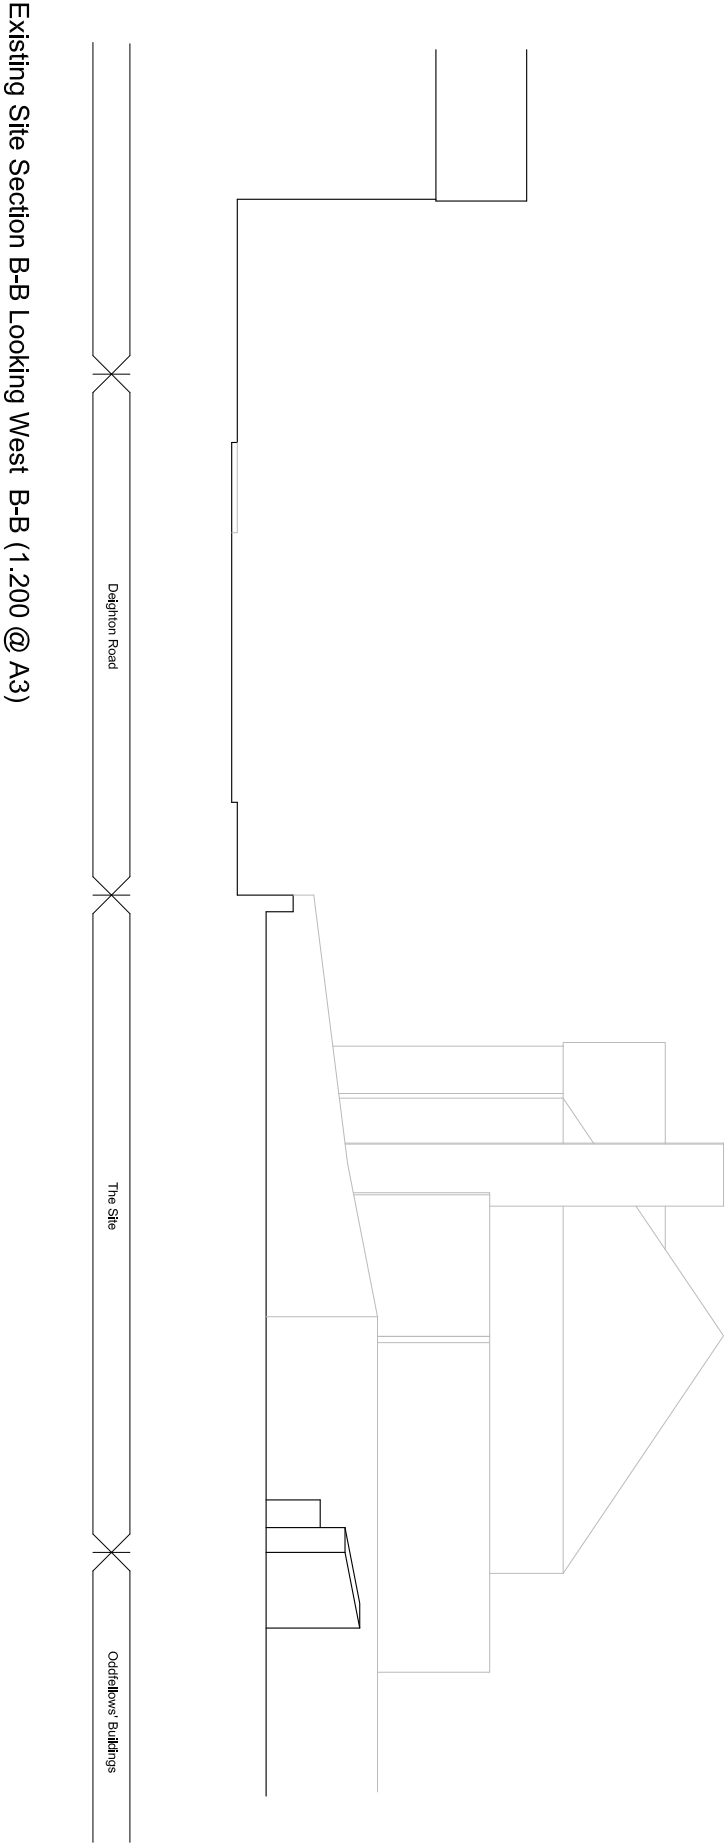

Existing Site Section B-B Looking West B-B (1:200 @ A3)

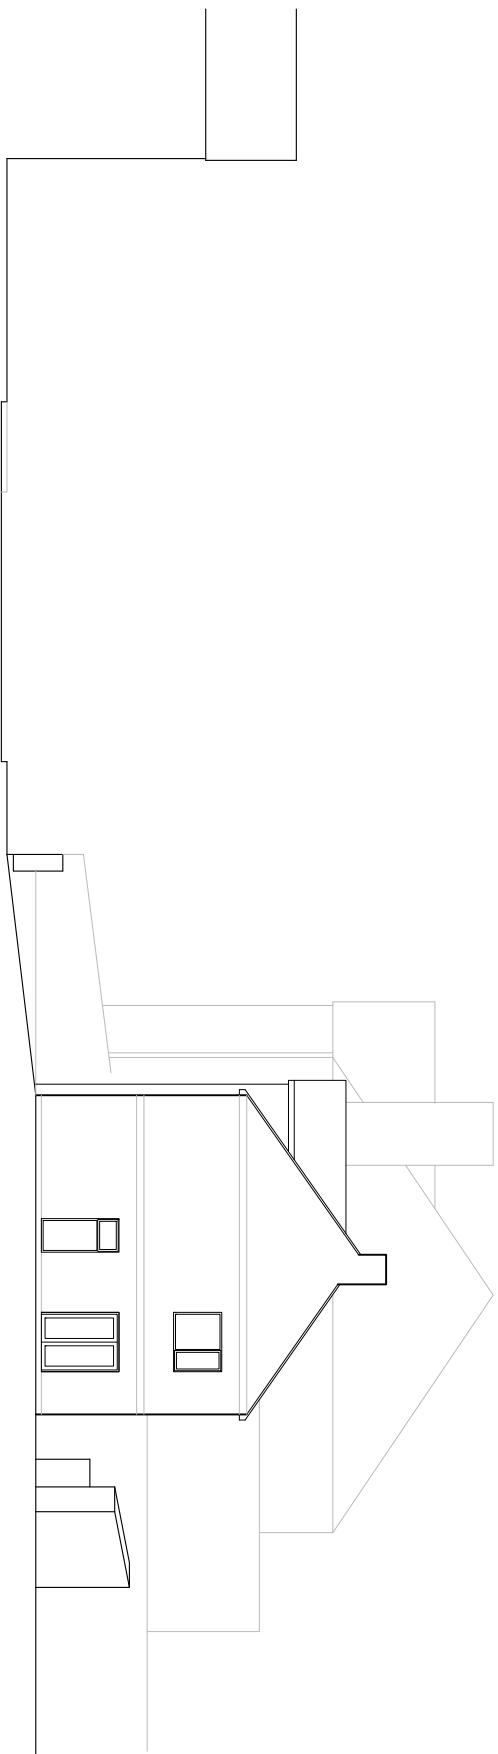

Proposed Site Section B-B Looking West (1:200 @ A3)

05 0 5 10 15 20m 1:500 @ A3		0 2 4 6 8m 1:200 @ A3		CLIENT PROJECT 188 Deighton Rd, Huddersfield Mr J Tully			
SCALE 1:500 & 1:200 @ A3		DATE OF DESIGN 04.07.21		PROJECT No. 150		DRAWING No. AP011	
						REVISION B	